


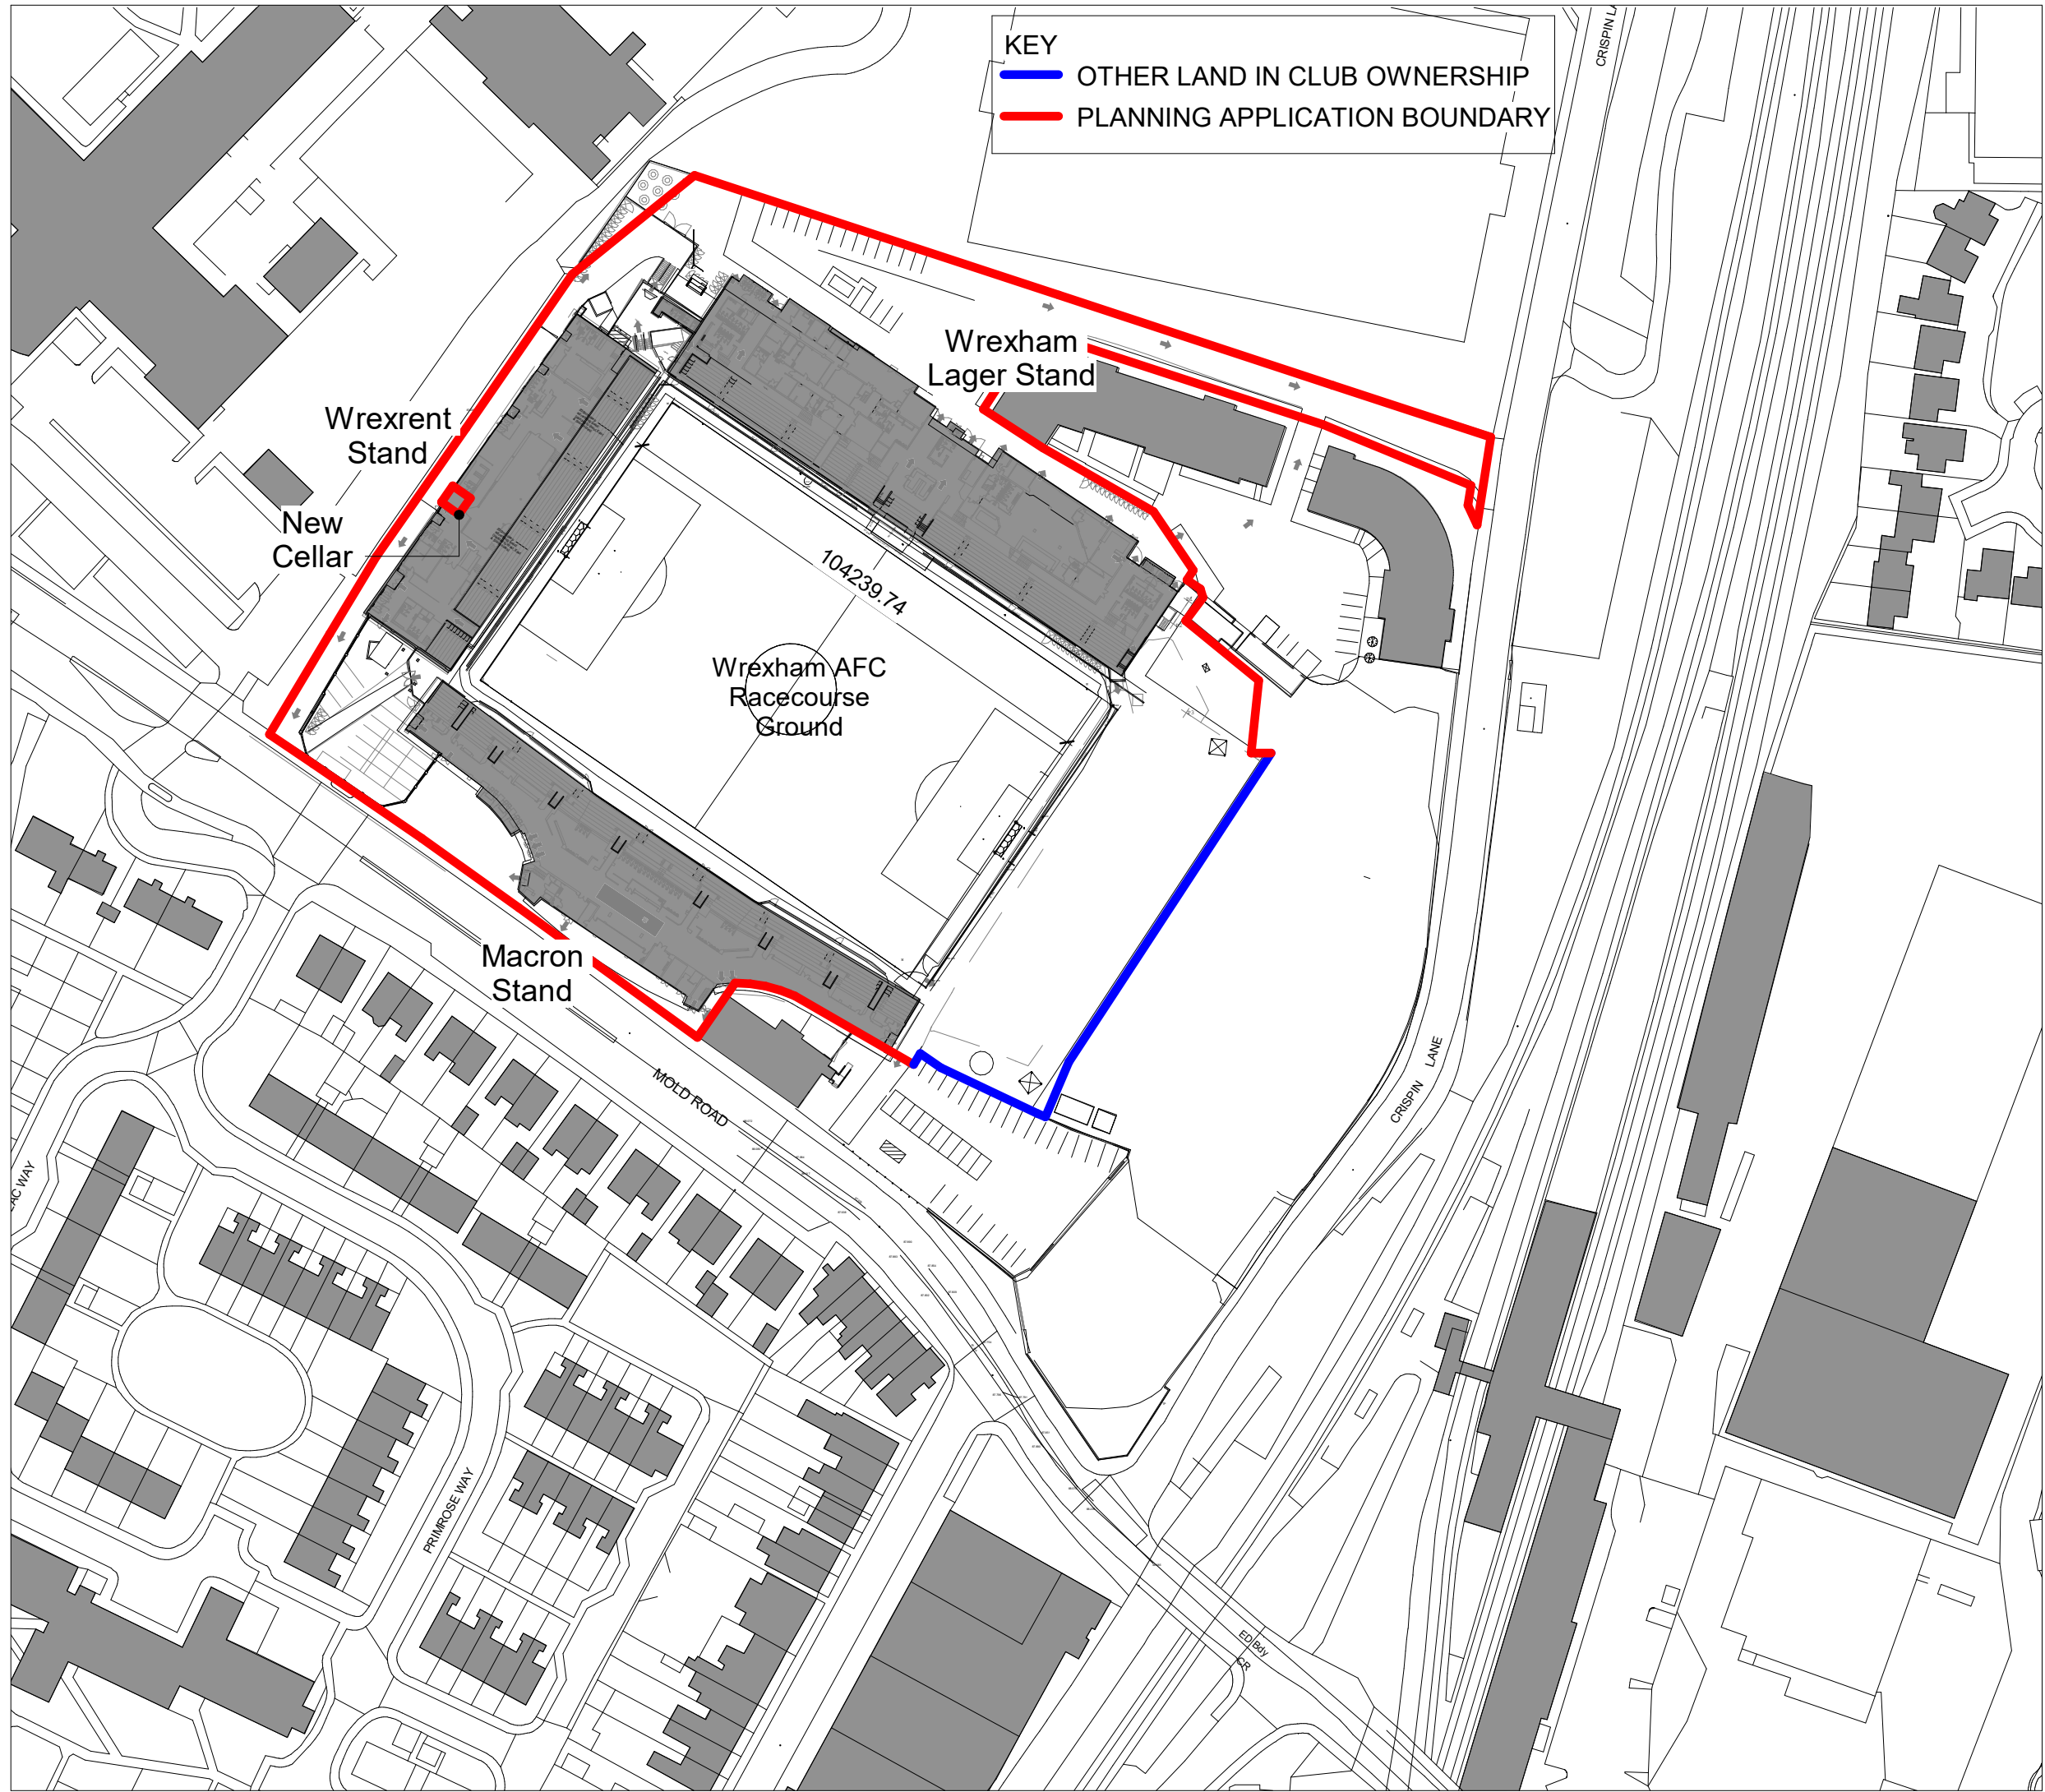

1 Proposed Site Location Plan - New Cellar
1 : 1250

NOTES
All dimensions and levels to be checked on site
Any discrepancies are to be reported to the Architect before any work commences
This drawing shall not be scaled to ascertain any dimensions, work to figured dimensions only
This drawing shall not be reproduced without express written permission from AFL Architects Ltd.

DISCLAIMER
When this drawing is issued in CAD, it is an uncontrolled version issued for information only, to enable the recipient to prepare their own documents/drawings for which they are solely responsible.

SOFTWARE INTEROPERABILITY
AFL prepared this drawing using Autodesk REVIT Architecture.
AFL does not accept liability for any loss or degradation of any information held in the drawing resulting from the translation from the original file format to any other file format or from the recipients reading of it in any other programme.

rev no.	rev date	rev by	description
project			
Kop Development			
location			
Racecourse Ground			
Employer			

client



AFL Architects
1st Floor
St Georges House
56 Peter Street
Manchester UK
M2 3NQ

t: +44(0)161 236 6263
f: +44(0)161 236 6484

w: www.afl-architects.com
e: mail@afl-uk.com

twitter.com/AFLArchitects



key plan

drawing title
Site Location Plan - New
Cellar in Wrexrent

AFL job number	scale @ A1	drawn	Author	Checked	Checker
211509	1 : 1250				
rev date	rev date	rev date	rev date	rev date	rev date

dwg purpose	status	rev
INFORMATION		
bim project origin zone level type role 5-digit no.		
WRX-AFL-Z2-02-DR-A-0000		