


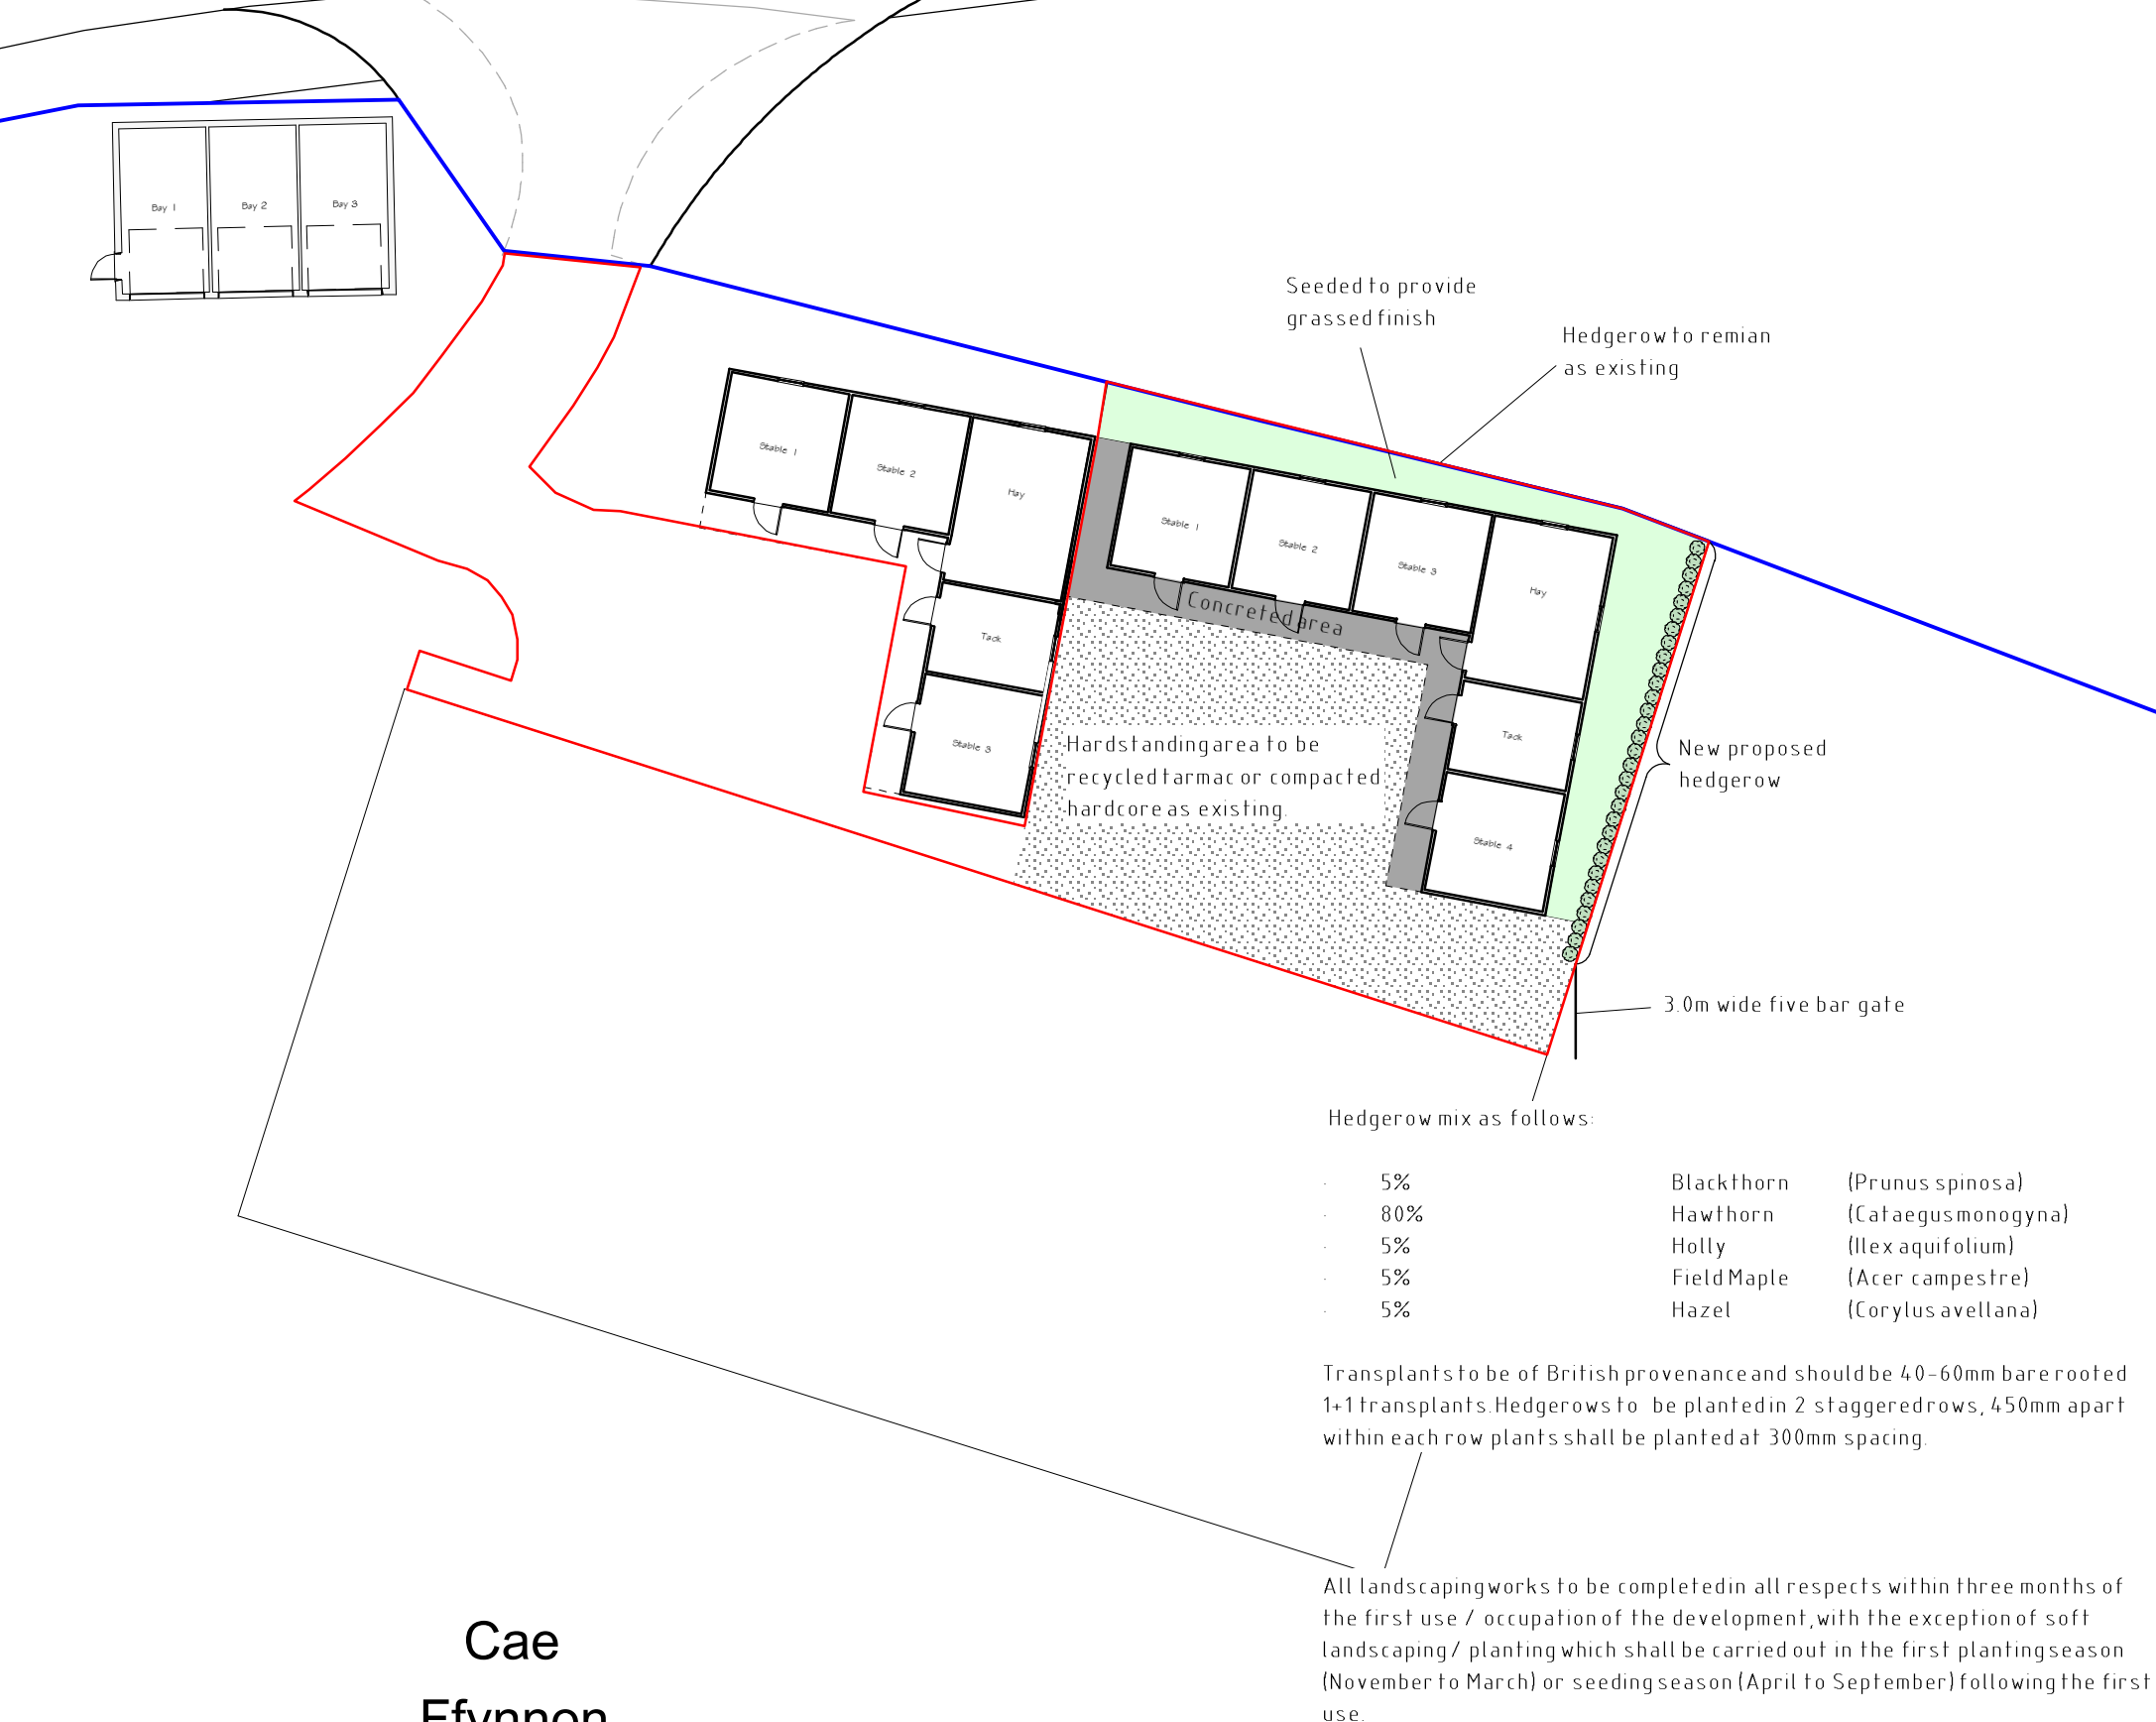

Rev	Date	Detail	Initial

Project: Proposed stables at Cae Ffynnon, Llan-y-Pwll, Holt, Wrexham. LL13 9SD	
Title: Planning: Landscaping Plan	Scale: (A2) 1:250

Drawn By: D.J. Edwards	Date: July 2023
Drawing No: G094/005	Sheet: 1 of 1

blueprint
architectural services



Office 3K4,
Redwither Business Tower,
Wrexham. LL13 9XT
Tel: 01978 356500
www.blueprintarchitectural.com
© copyright all rights reserved