
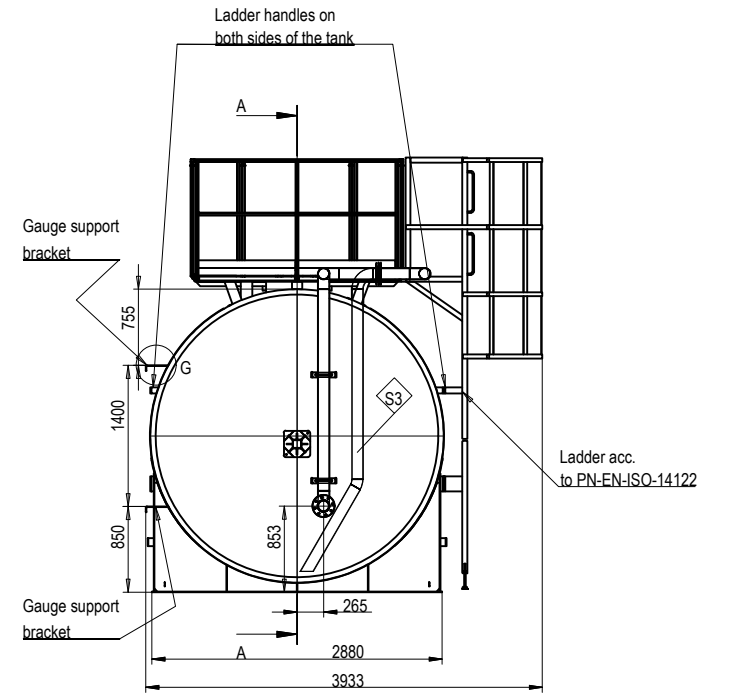


Unit Saved By Ben Stocks Date: 23-Feb-23 14:04 By: ben.stocks, benjamin Date: 23-Feb-23

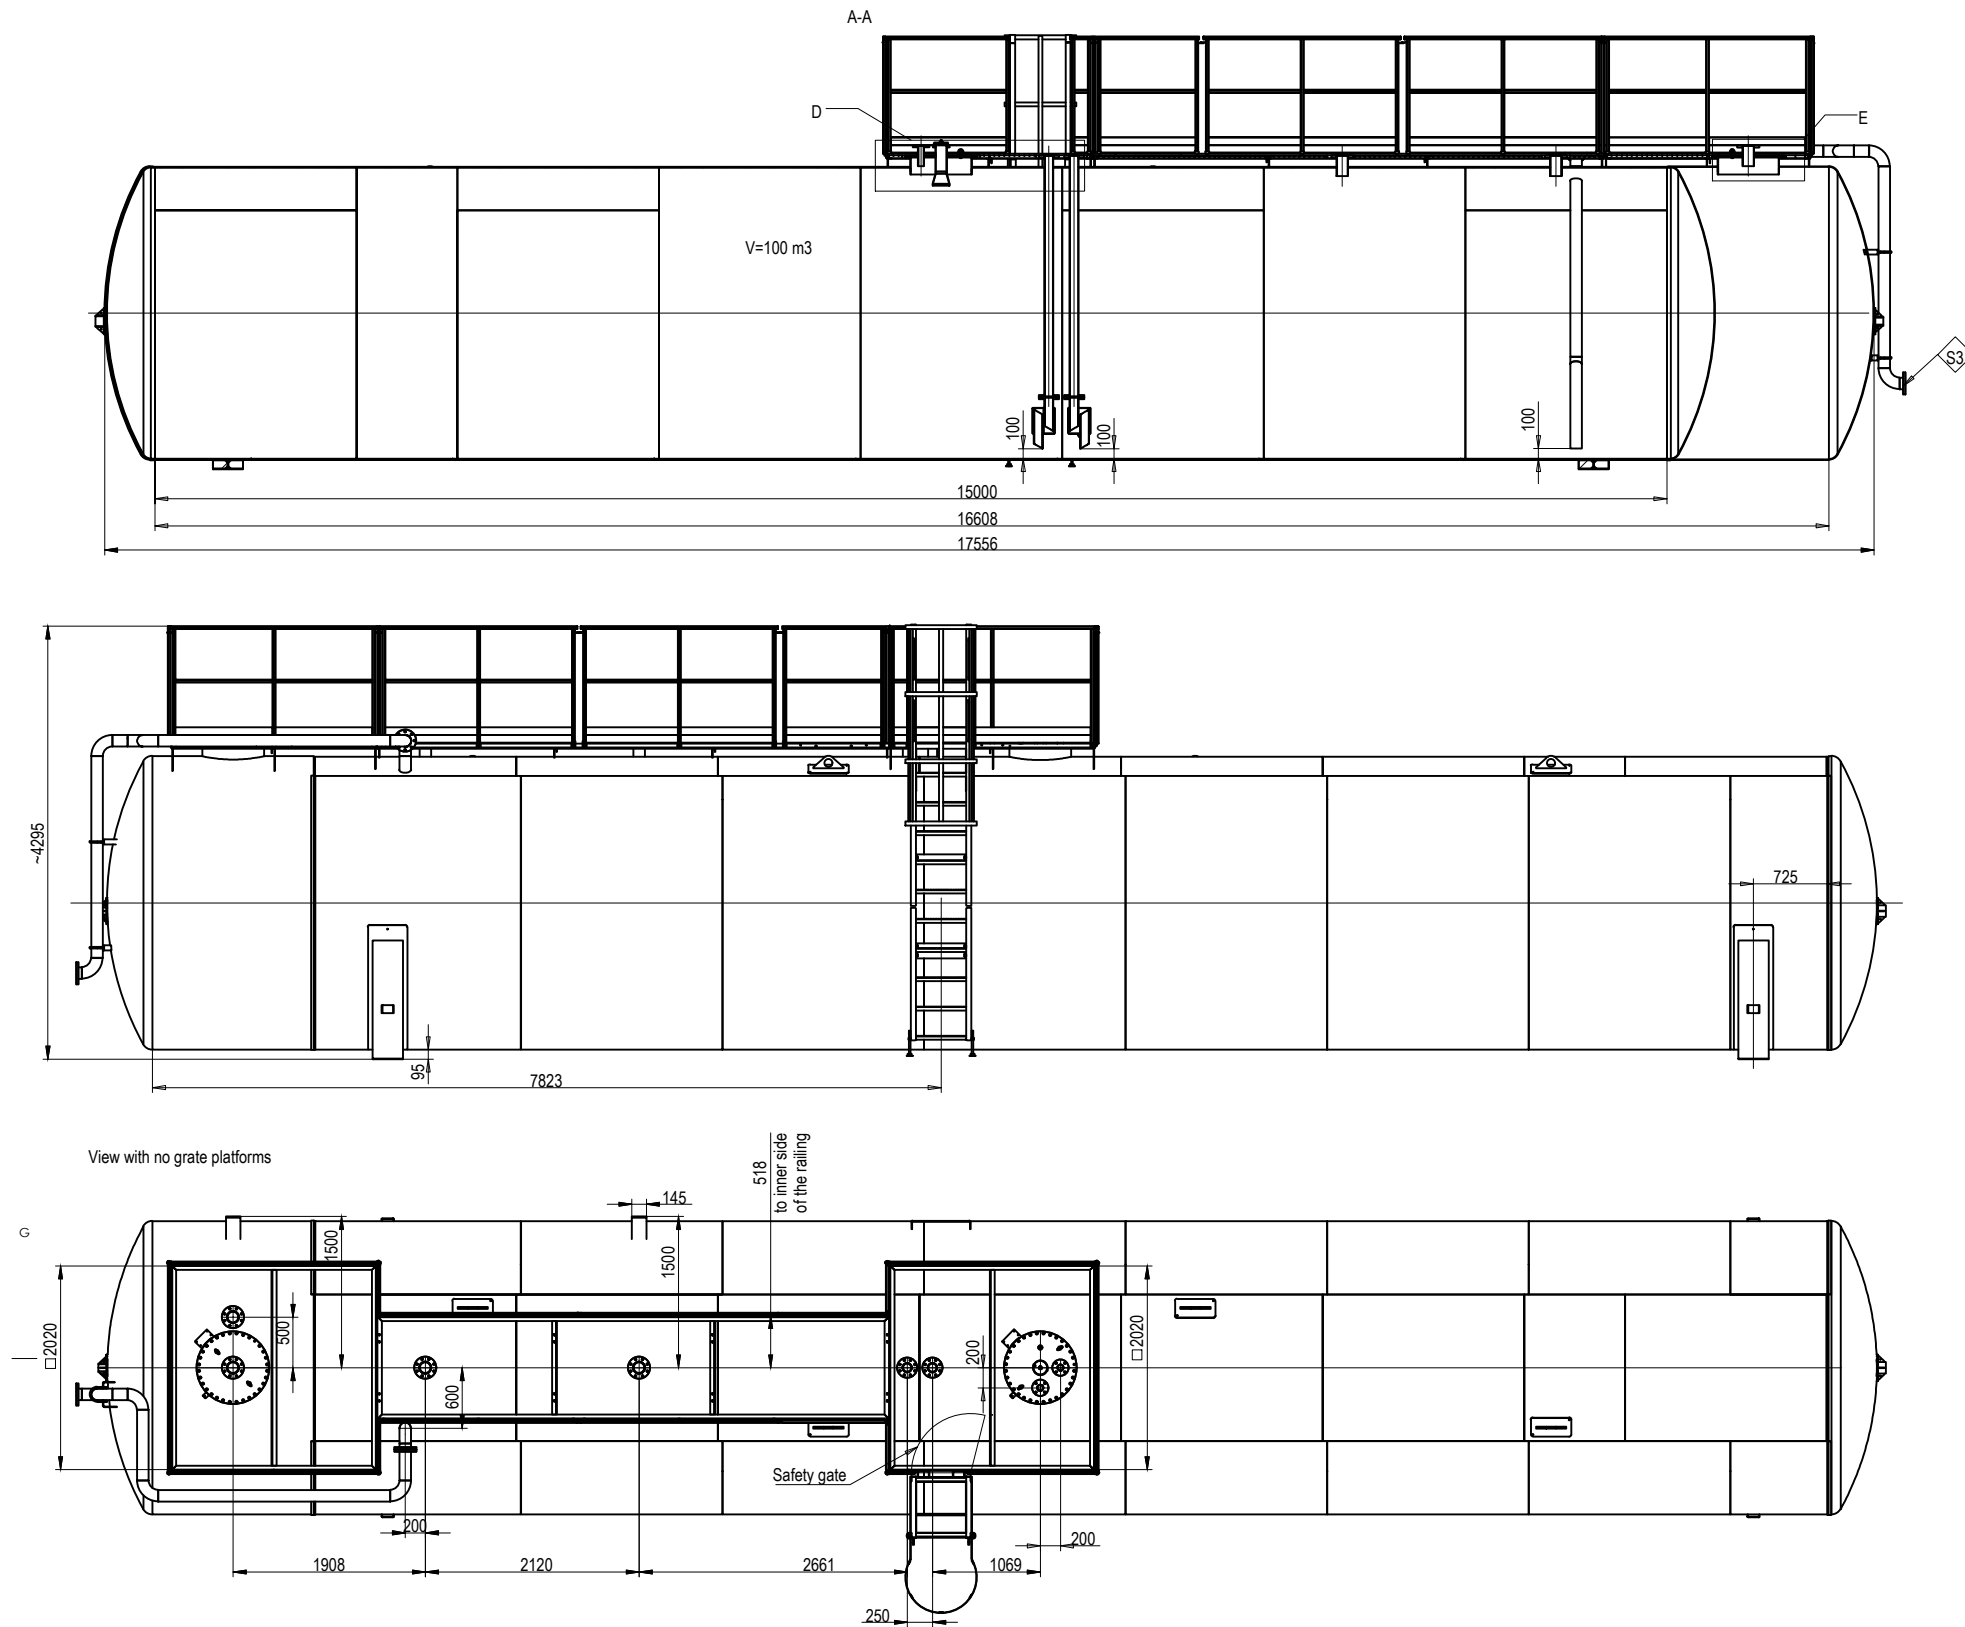

NOTES:

1. ALL DIMENSIONS IN MILLIMETRES AND ALL LEVELS IN METRES ABOVE ORDNANCE DATUM.
2. DO NOT SCALE FROM THIS DRAWING.
3. ANY ANOMALIES IDENTIFIED WITH THE DETAILS SHOWN ON THIS DRAWING ARE TO BE BROUGHT TO THE ATTENTION OF FCC ENVIRONMENT (UK) LIMITED PRIOR TO CONSTRUCTION WORKS COMMENCING.

Reference files:
Information taken from plans;



Revision:	Date:	Description:	By:	Chk:
-	-	-	-	-
-	-	-	-	-
-	-	-	-	-

Site: CHIRK LANDFILL SITE				
Drawing Title: Leachate Tank Plan				
Drawn By: BS	Checked By: AP	Date: 23.02.23	Scale: 1:50	Paper Size: A3
Status: FINAL	Revision: -	Drawing No: 466A286	Plan Number: PLAN 1	