


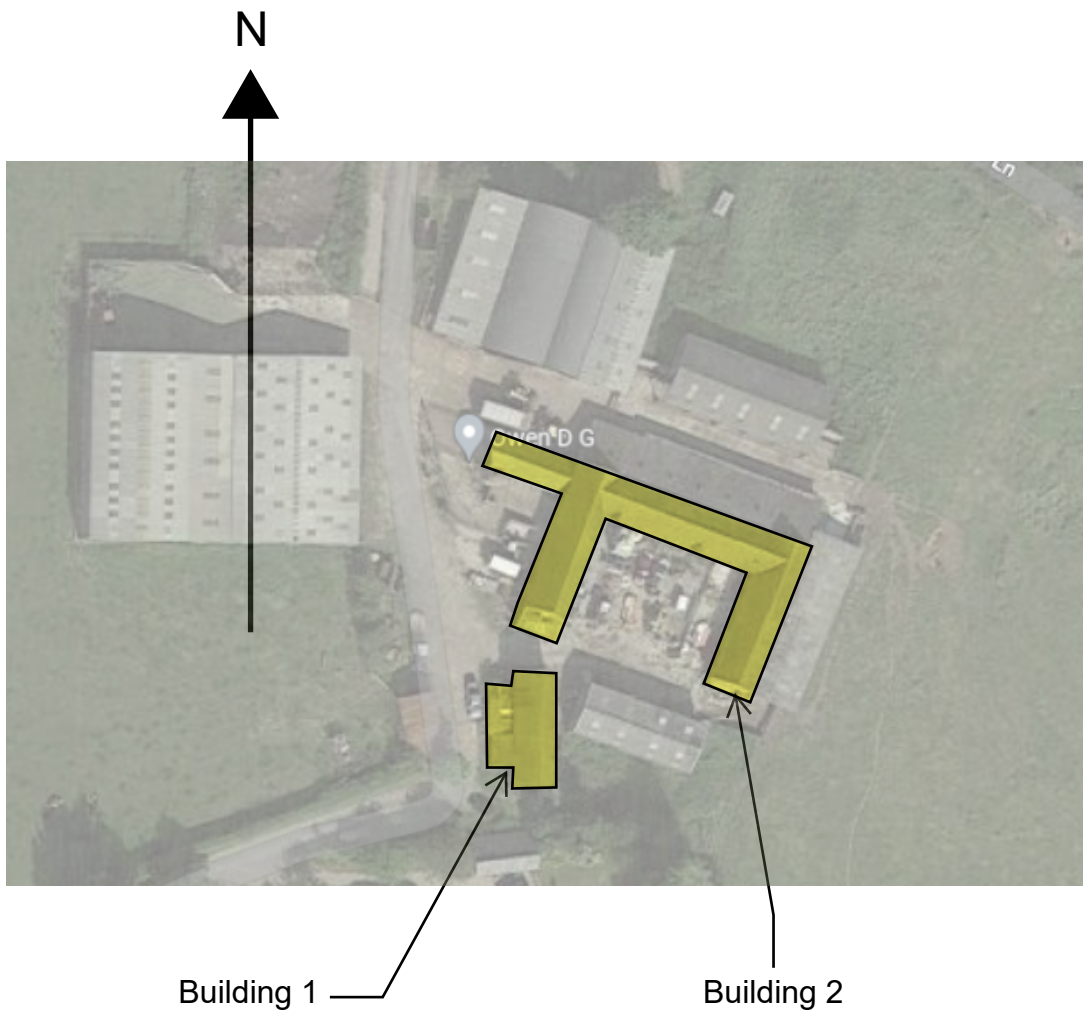

This drawing is Copyright ©

TITLE Building Reference Plan	PROJECT Bryn Farm, Hanmer	DATRY'S  MODELU DYLUNIO PEIRIANNEG MODEL DESIGN ENGINEERING	DRAWN WL	SCALE NTS
			DATE Feb 23	CHKD -
			DRG No. 23012/SK01	