


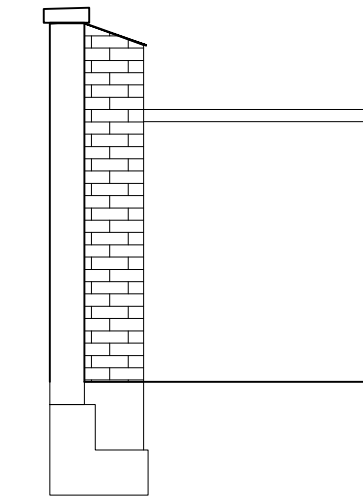


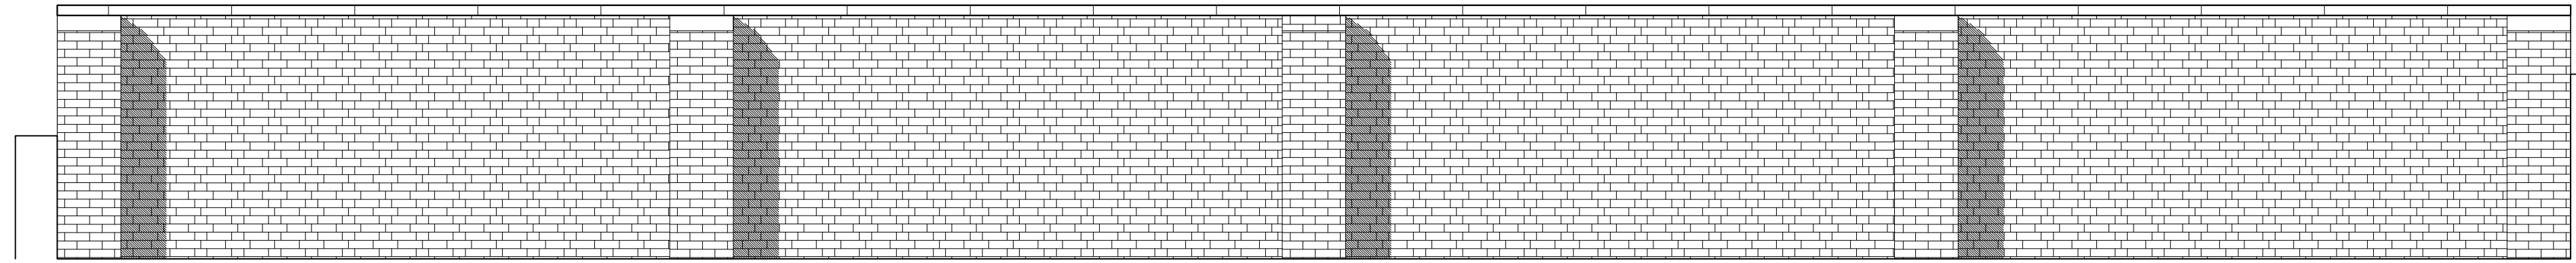

Plan, elevation and section 1:100 @ A3

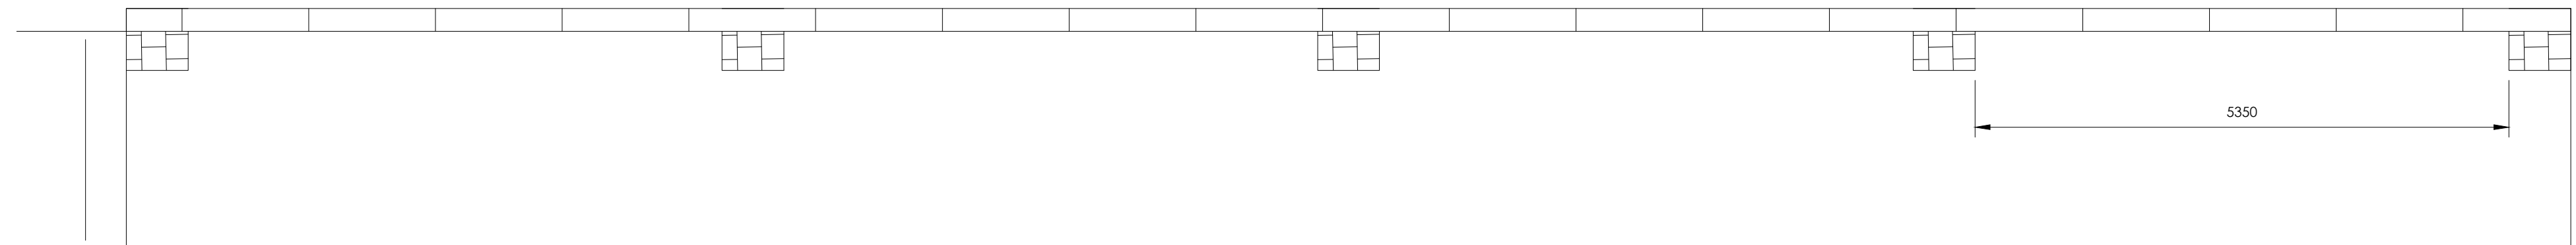


Rear garden boundary wall to be taken down and rebuilt. Approx 20% reusable, to be used for laying brick paved patio to rear of garage outbuilding. New wall to be constructed 1brick thick with 5no piers as indicated in Snowie Heritage common dragwire brick, bedded and pointed in cement with sharp sand. Coping stones to be re-used atop slate DPC, buttresses to be capped/coped with slate bedded to fall as indicated. Footing to be concrete and eccentric to remain in ownership boundary.

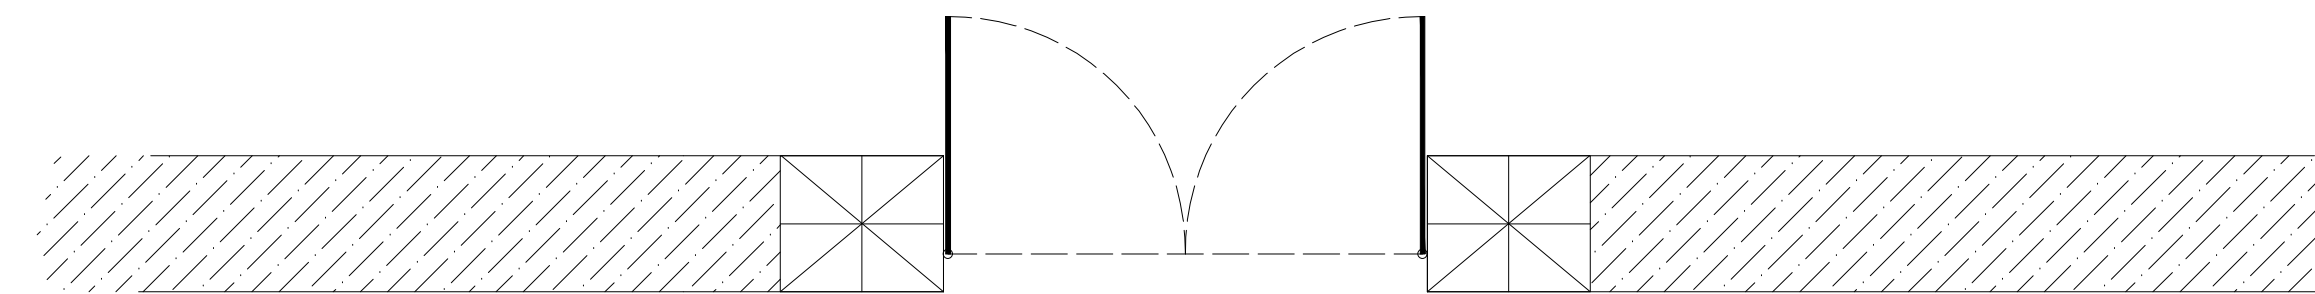



New gate opening formed in central stone garden wall with stone jambs made good and turned into piers. Reclaimed gates to be fitted, see picture (right) and rear section of wall to be built up to match with coped sections



Elevation view 1:50 @ A3

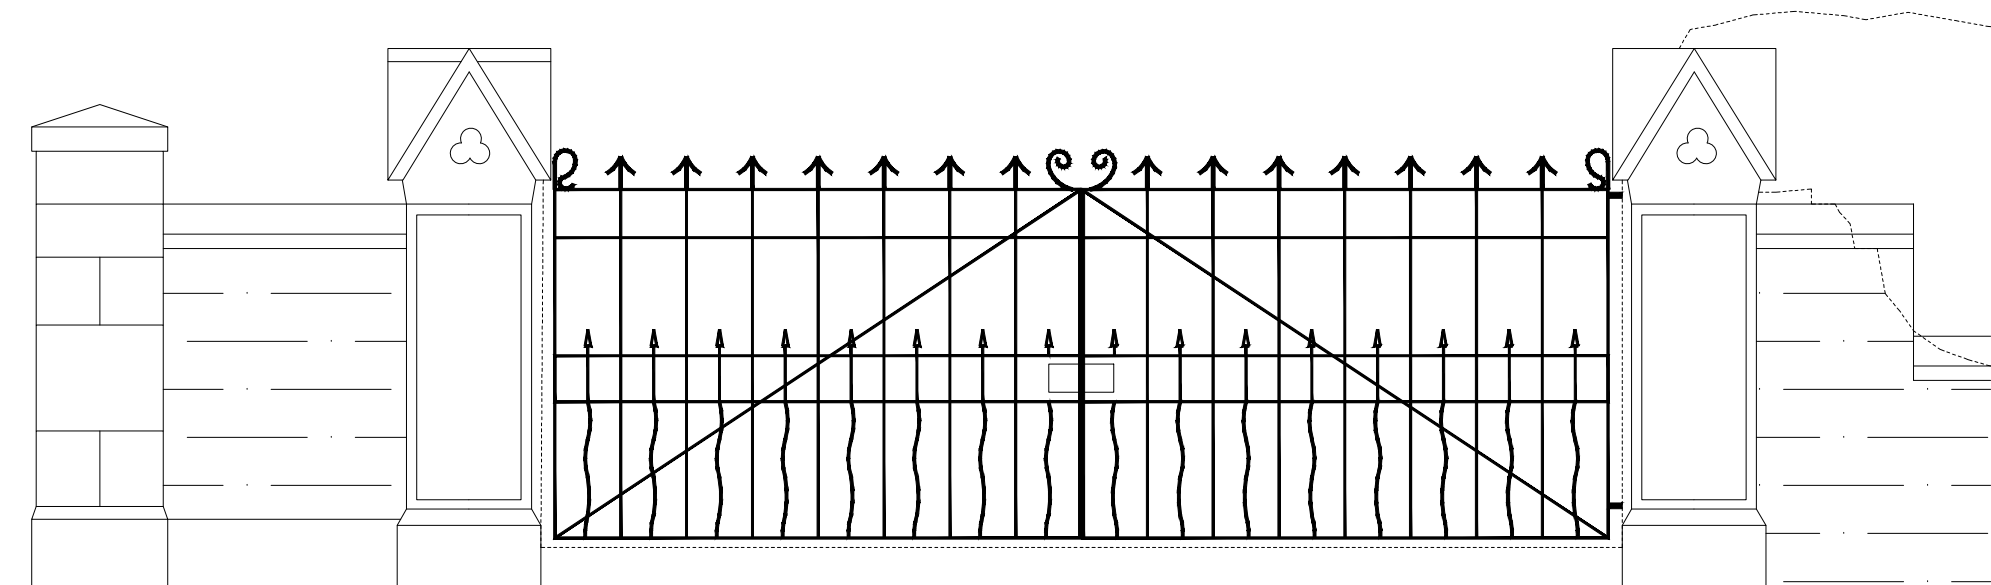

Entrance driveway gates; 2no new stone piers to be constructed with return walls, coped, (see plan) to match existing square piers, with new metal gates to match reclaimed gate in garden.

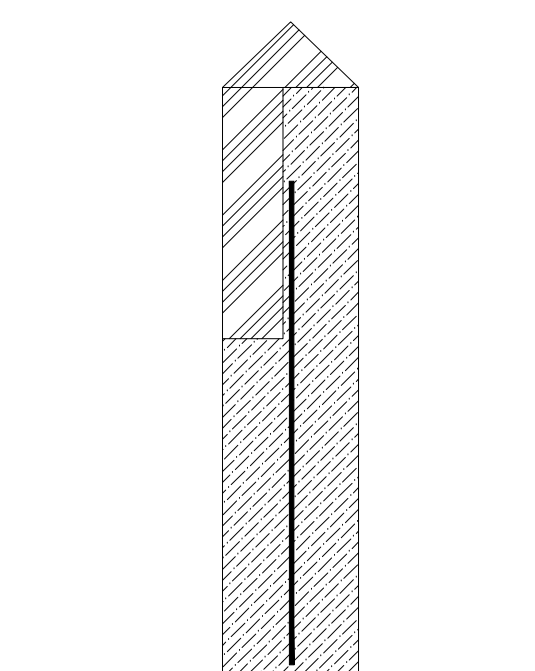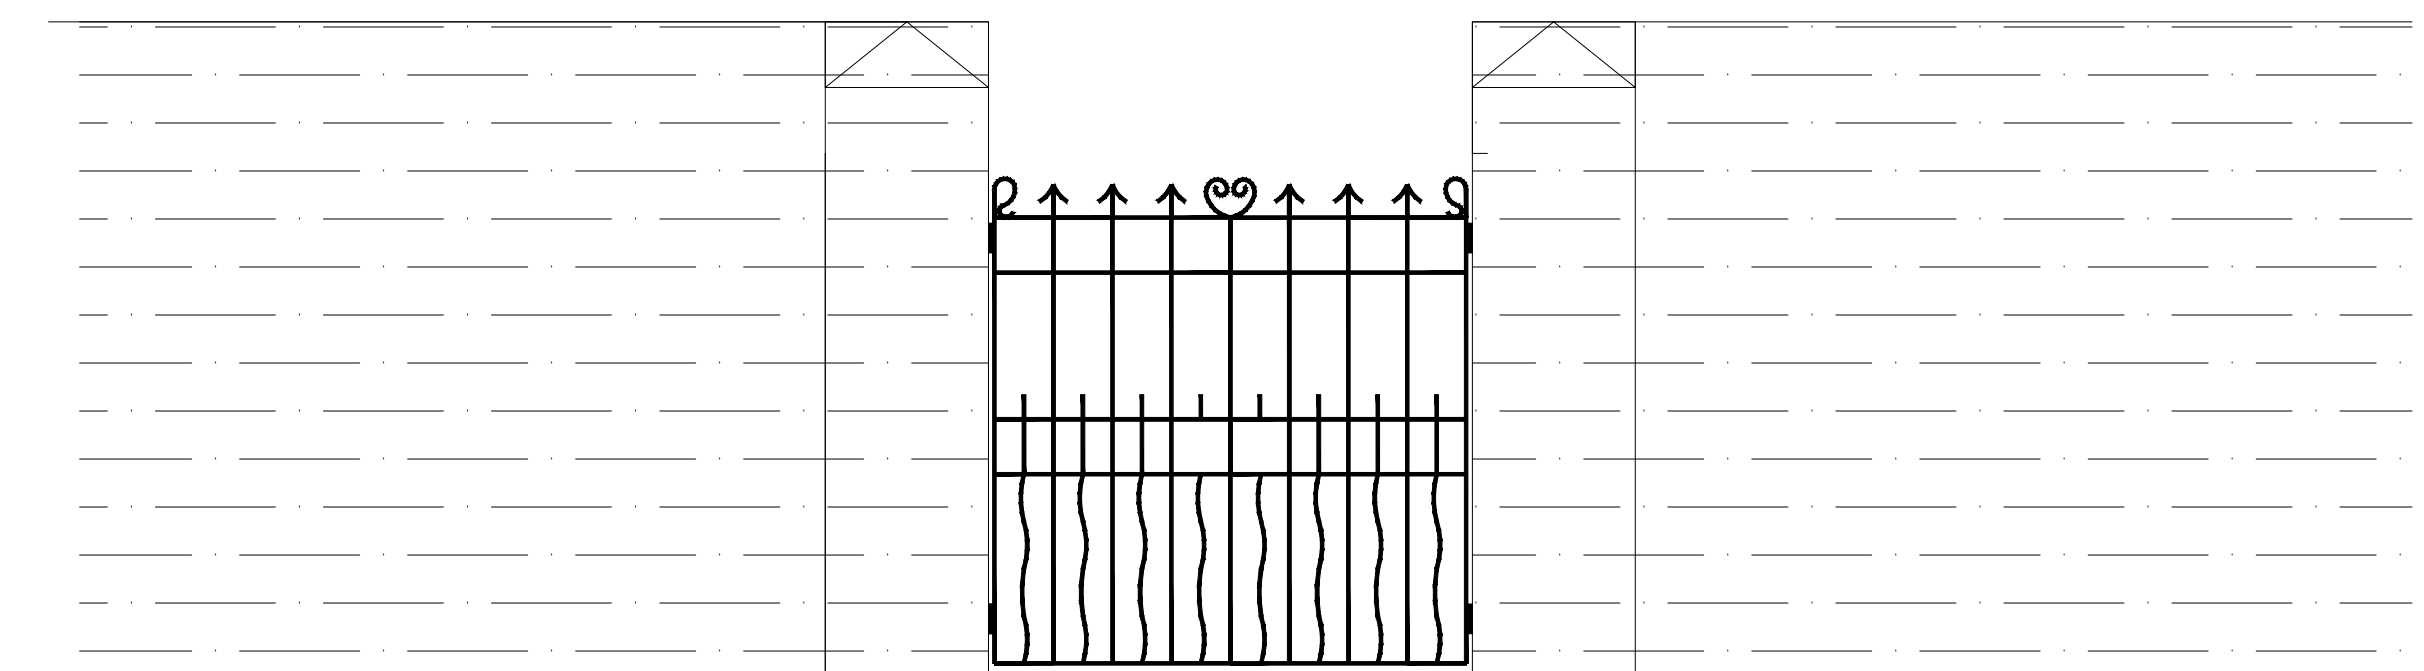

Plan, elevation and section 1:50 @ A3

For Planning & L.B.C

Scale 1:50 and 1:100 at A3

Please ensure all dimensions are confirmed on site prior to construction, do not scale!

Epworth Lodge, Grove Rd, Wrexham

For Mr & Mrs Thomas

Measured drawings as proposed

S. Pemble RIBA

JULY. MMXXI