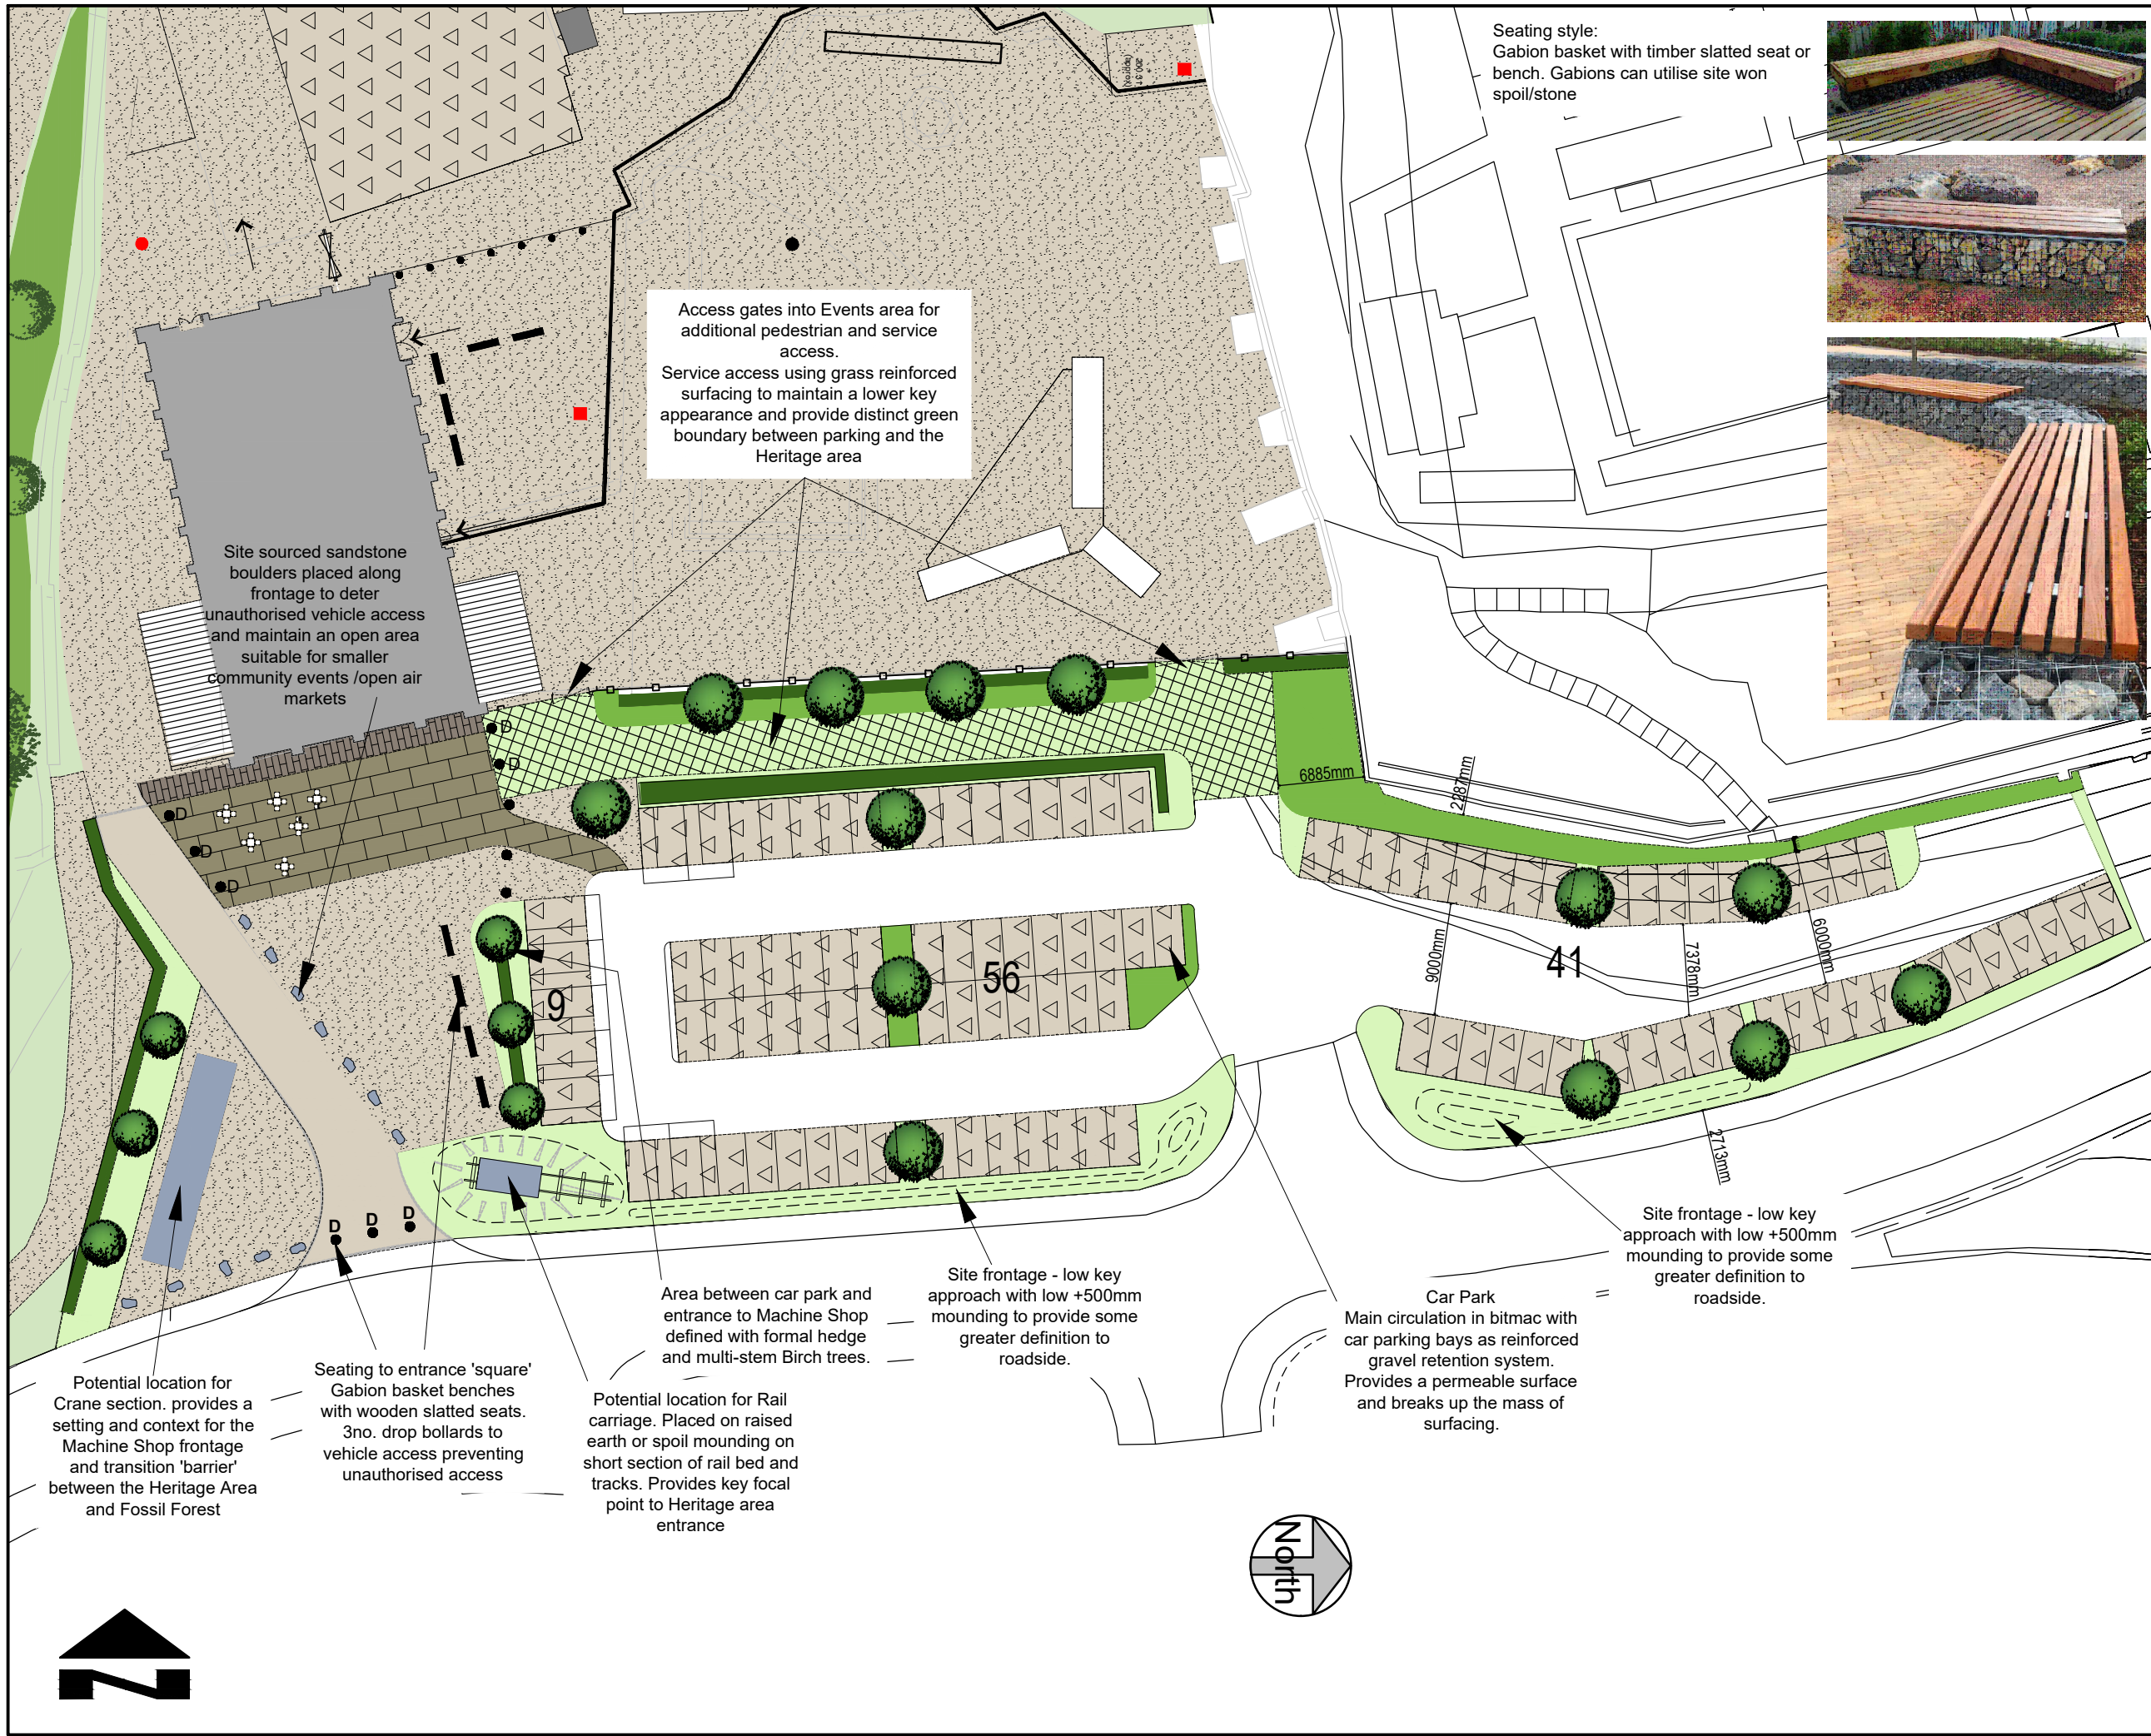


- General surfacing to Heritage area. Self Binding gravel / hoggin / cinder
- Gravel surfacing (using gravel retention system such as Golpla) to car parking spaces
- All weather paths/highly trafficked surfacing to Heritage area and meeting points. Brick paving - engineering brick
- Grass surfacing to temporary service access (using soil/grass retention system such as Golpla)
- Entrance paving and high intensity use areas - Stone paving delineating pedestrian entrance and cafe external seating area
- Landscape proposals: Hedging
- Landscape Proposals: Feature tree planting
- Landscape Proposals: Grass seeding
- Landscape Proposals: Native shrub planting/woodland edge habitat creation
- Existing vegetation to be retained
- Bollard and Drop bollard allowing access as necessary
- Potential orientation / interpretation points (Form,content and final location TBC)
- Denotes Key Heritage Area

P3	S4	15/08/23	Coordination issue	LC	LC
P2	S3	24/06/20	Revised tracking to overspill cp	LC	LC
P1	S3	16/06/20	Revised following comment	LC	LC
P0	S3	09/06/20	First draft issue	LC	LC

Vers.	Suit.	Date	Description	Drawn	Chk.
-------	-------	------	-------------	-------	------

S4: FOR APPROVAL

BRYMBO HERITAGE TRUST
LANDSCAPE SKETCH PROPOSALS
CAR PARKING AND SITE FRONTAGE



4th Floor, James William House,
9 Museum Pl, Cardiff CF10 3BD

Scale @A3: 1:500
Dwg No: 2249-DWG-003-P3-S4