




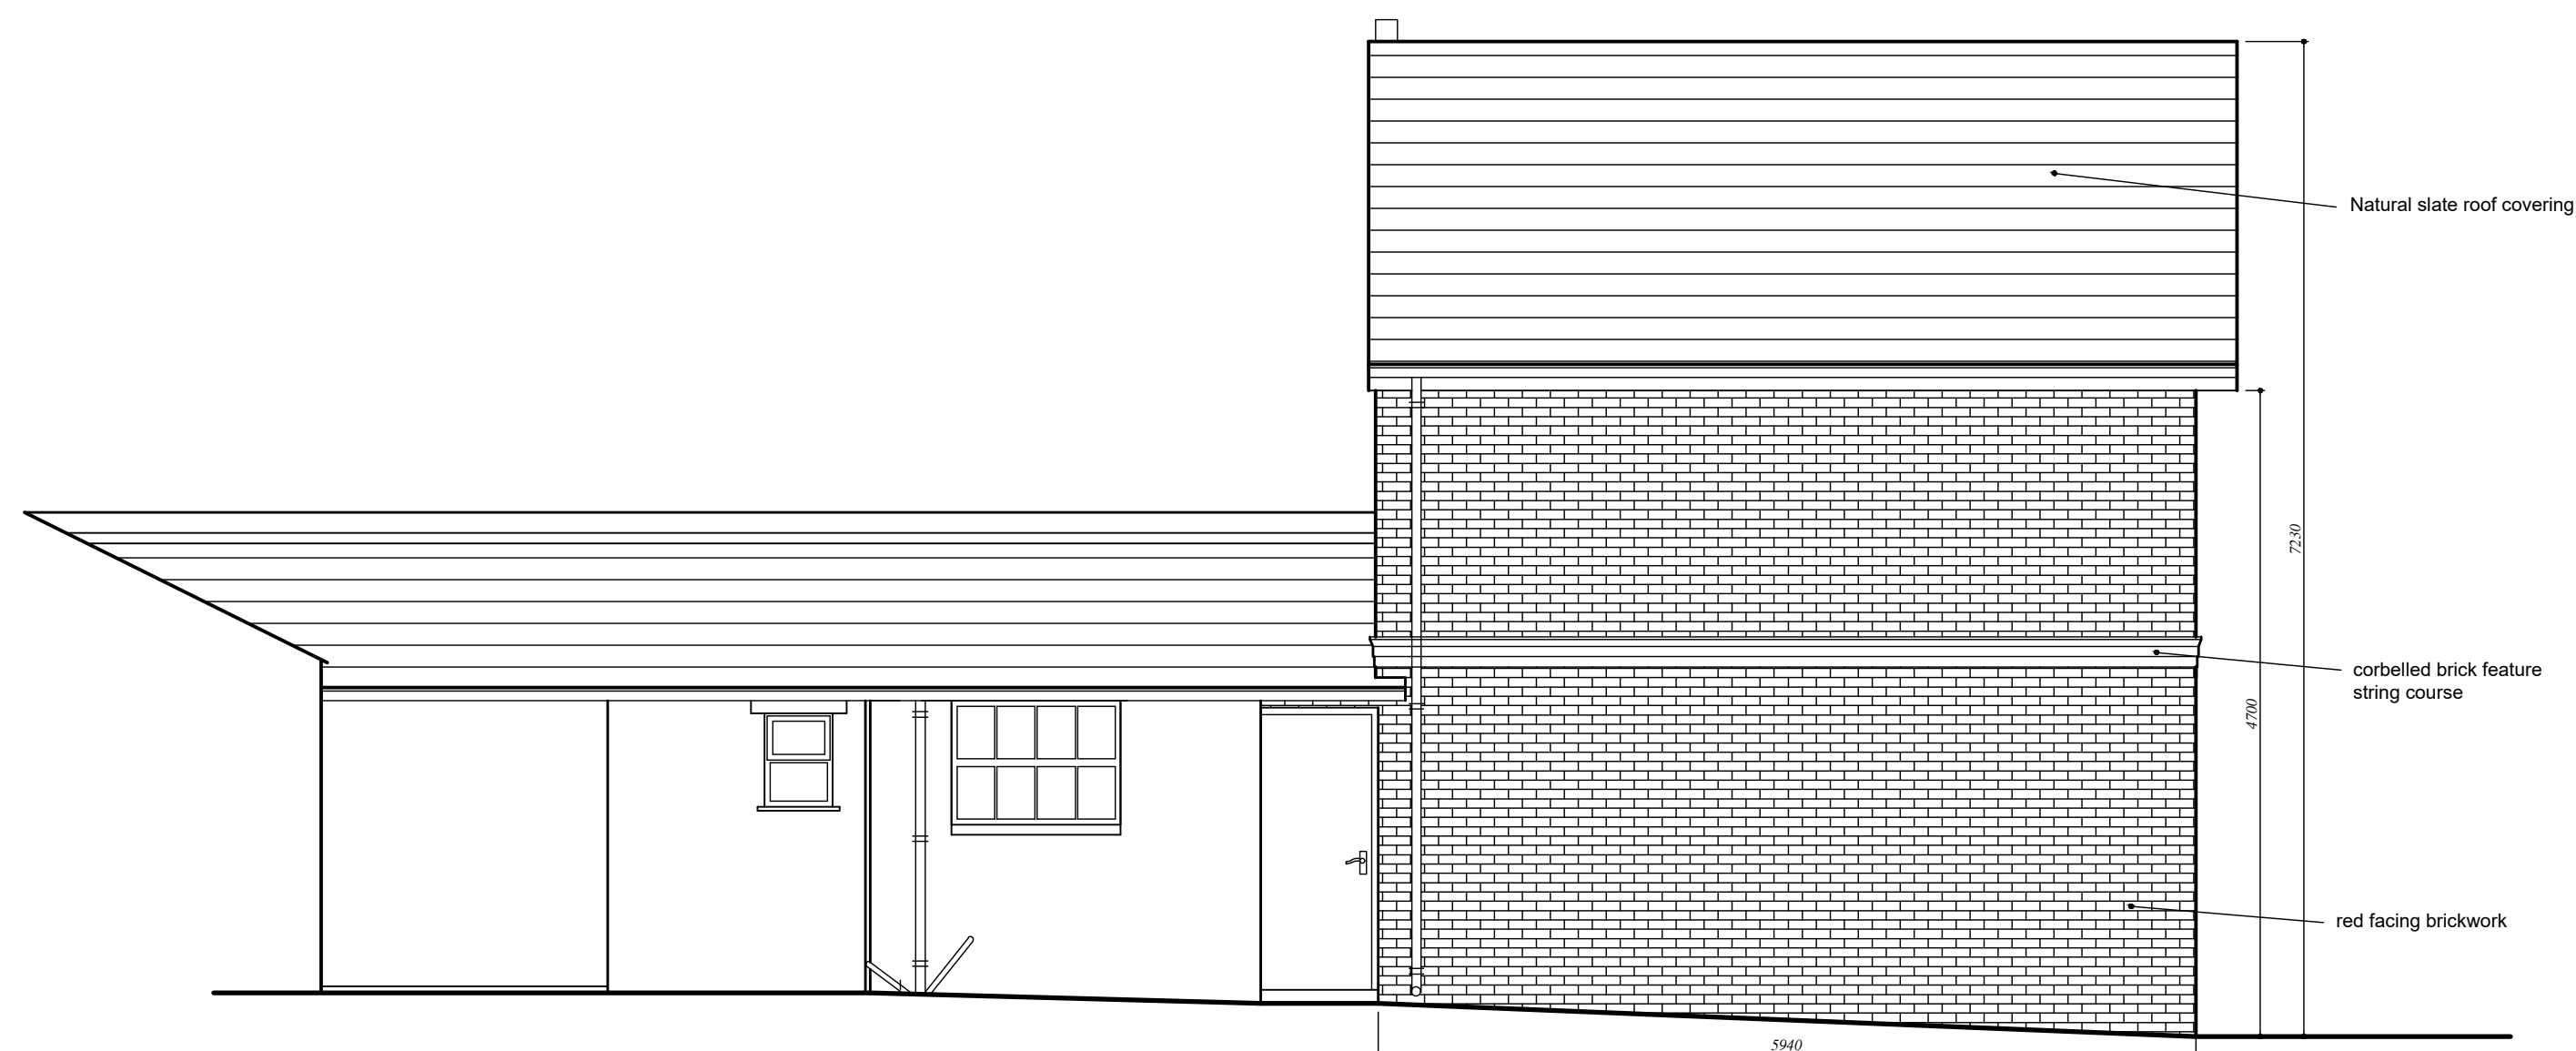

EXISTING SIDE (SOUTH WEST FACING)
ELEVATION 1:50

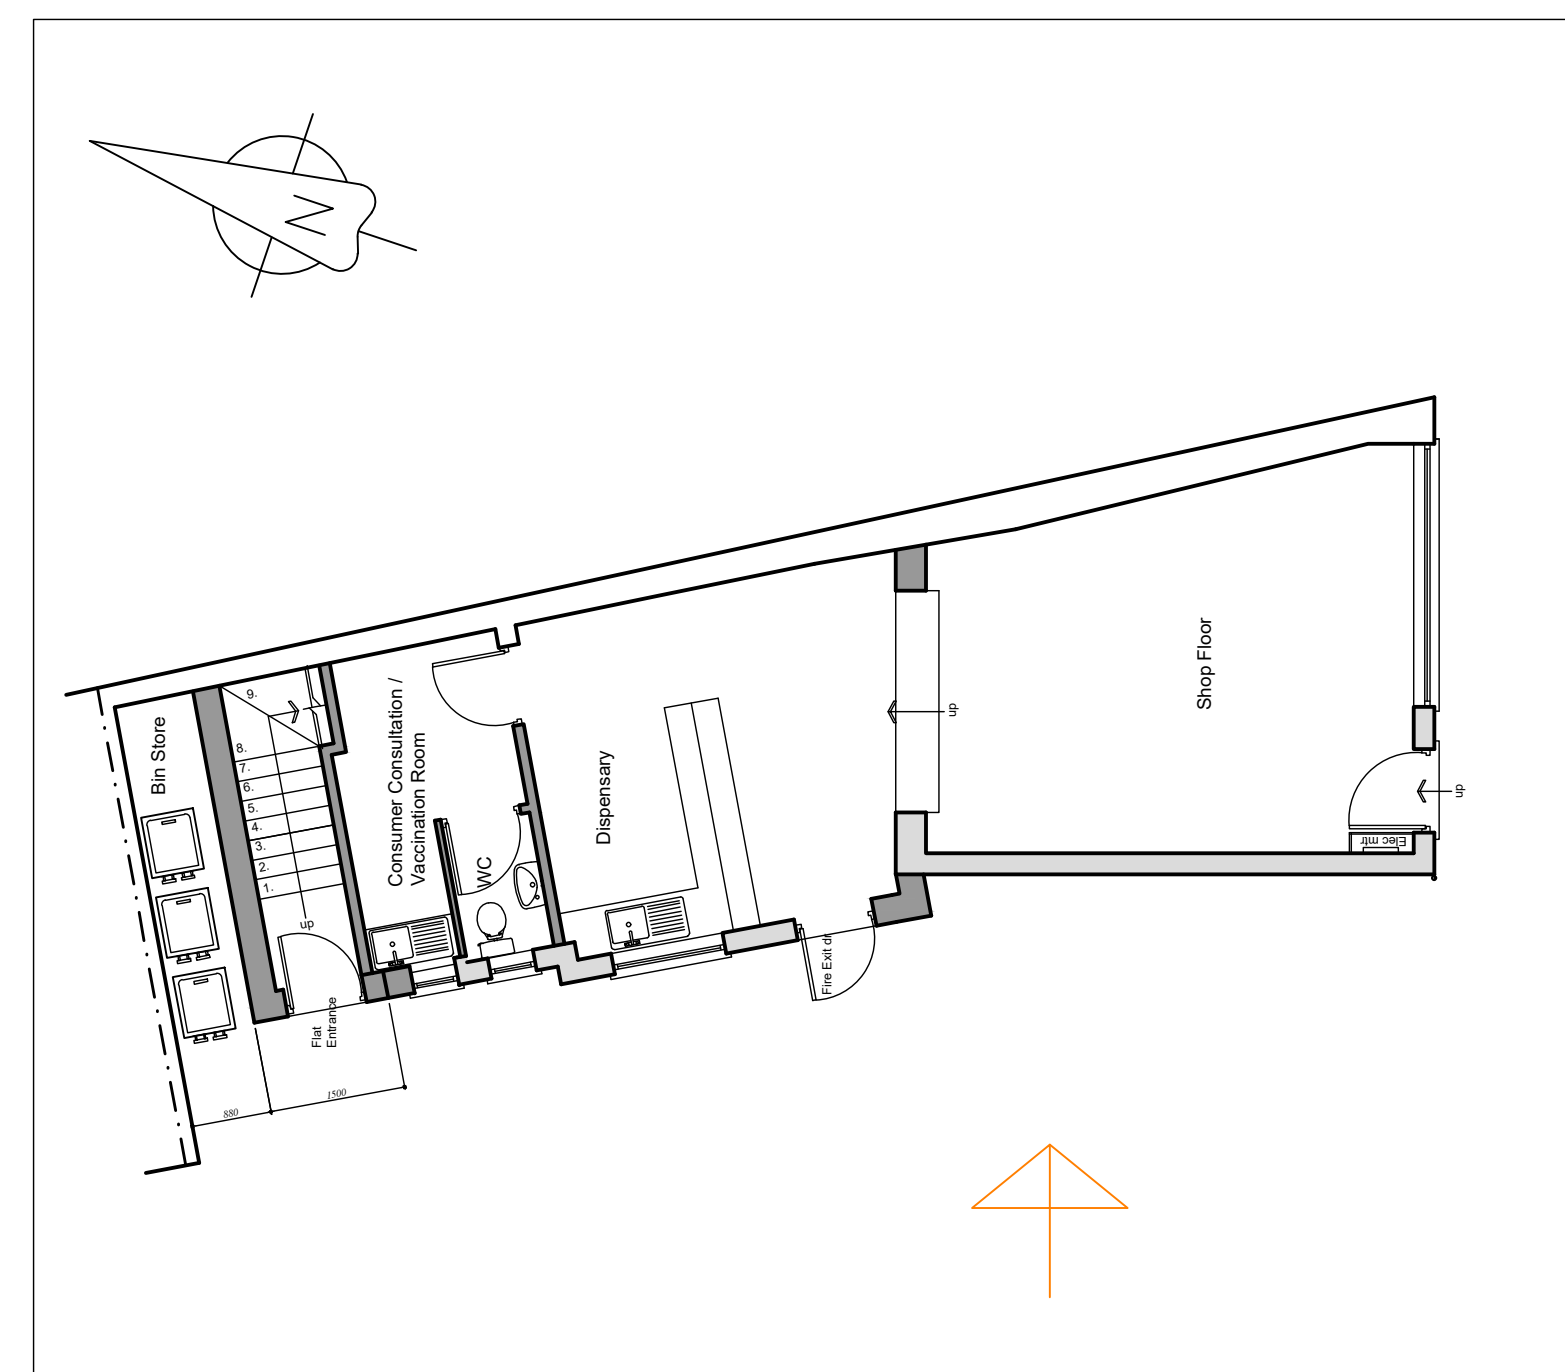

PROPOSED SIDE (SOUTH WEST FACING)
ELEVATION 1:50

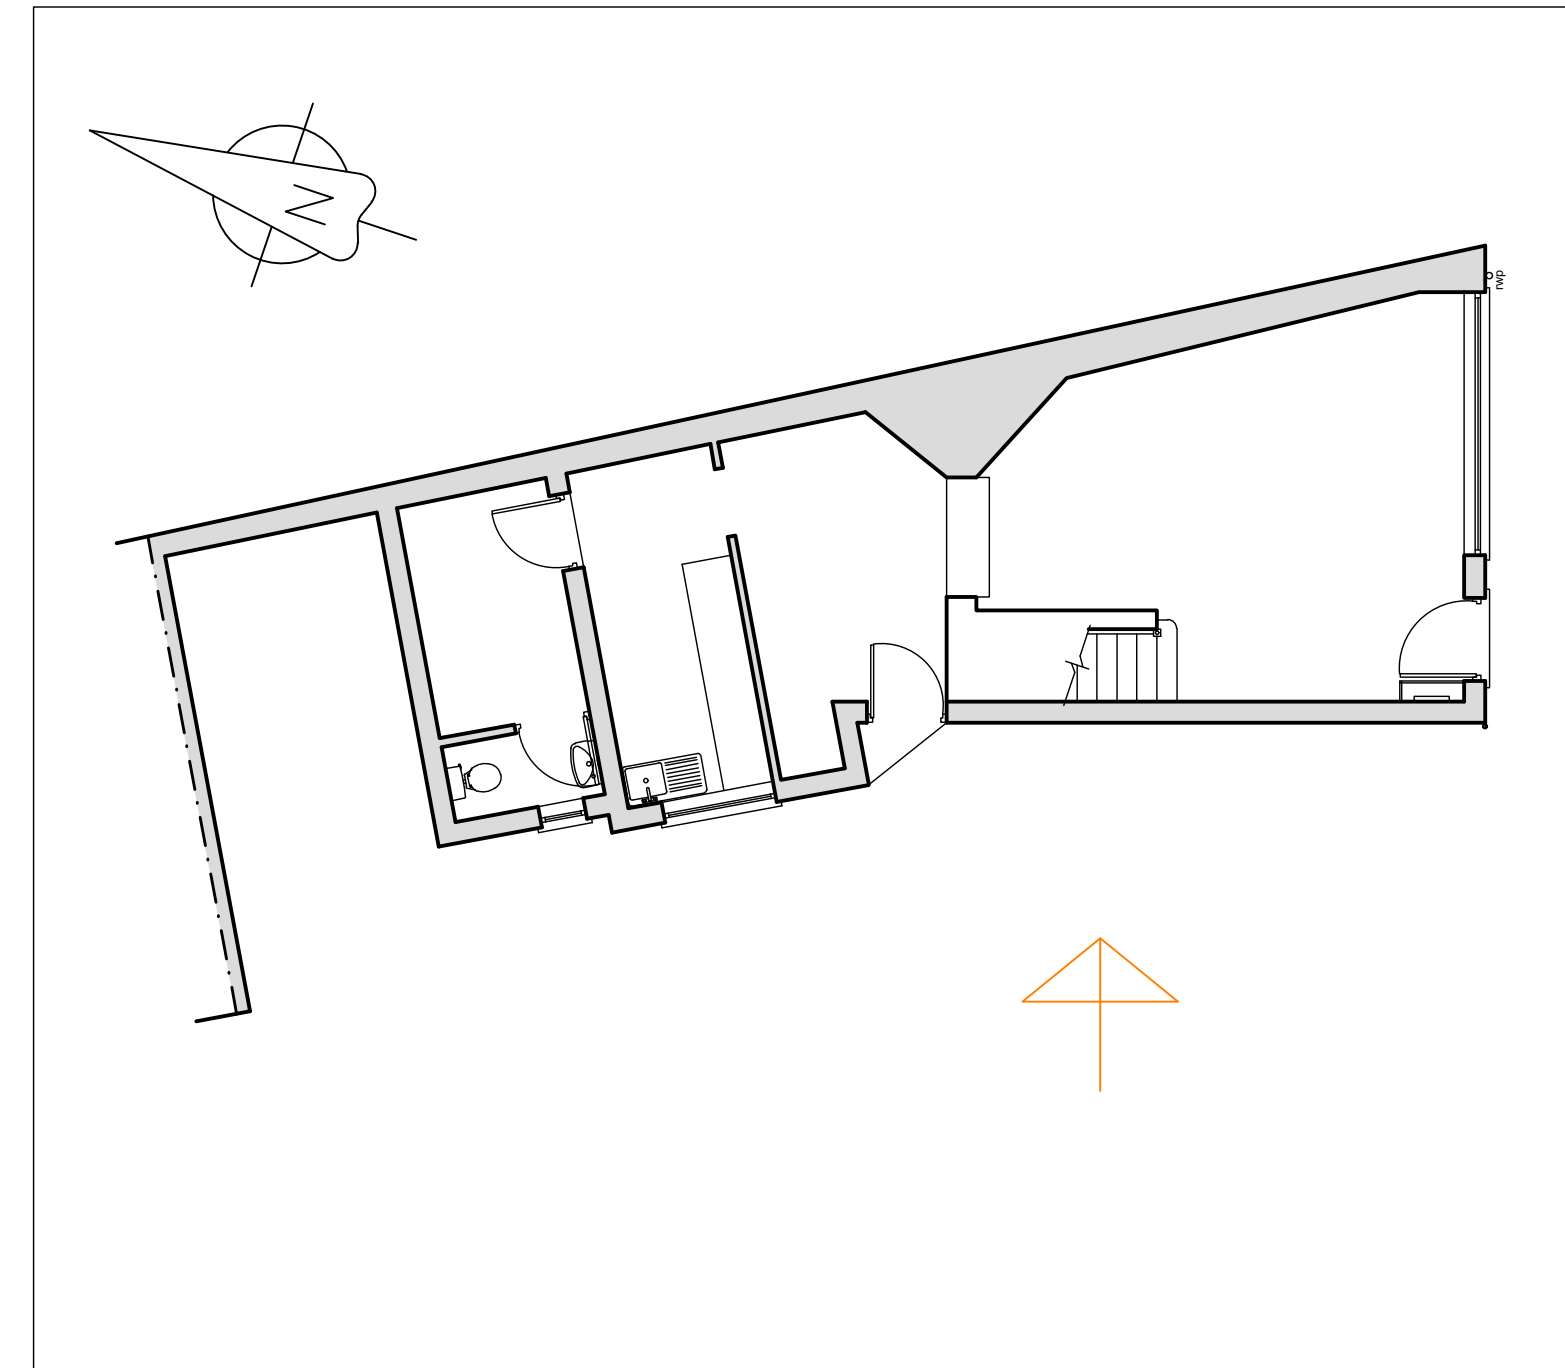

0 1 2 3 4 5 m
SCALE 1 : 50

Revision A: 26.11.22- Layout revised to
comply with Planning requirements

1. GENERAL NOTE
These drawings are have been produced for
the purpose of obtaining Planning Permission
and/or Building Regulations approval; Not for
construction.



Project Rossett Pharmacy, Wrexham LL12 0HN.	
Drawing Remodelling Works Existing & Proposed Elevations (4)	
Scale 1:50 Drawn F.B Date 08/2022 Status Planning	Drawing Number CFI2212_PL08

A