


8202.5

The content of this drawing is subject to the provision of the Copyright Act 1956.
Work to figured dimensions only. Site dimensions are to be checked before work is started.
Any discrepancy whatsoever between any information contained on this drawing and
any other document or drawing must be down to the attention of the Designer by the
Contractor before the work is executed.
IF IN DOUBT ASK IMMEDIATELY.

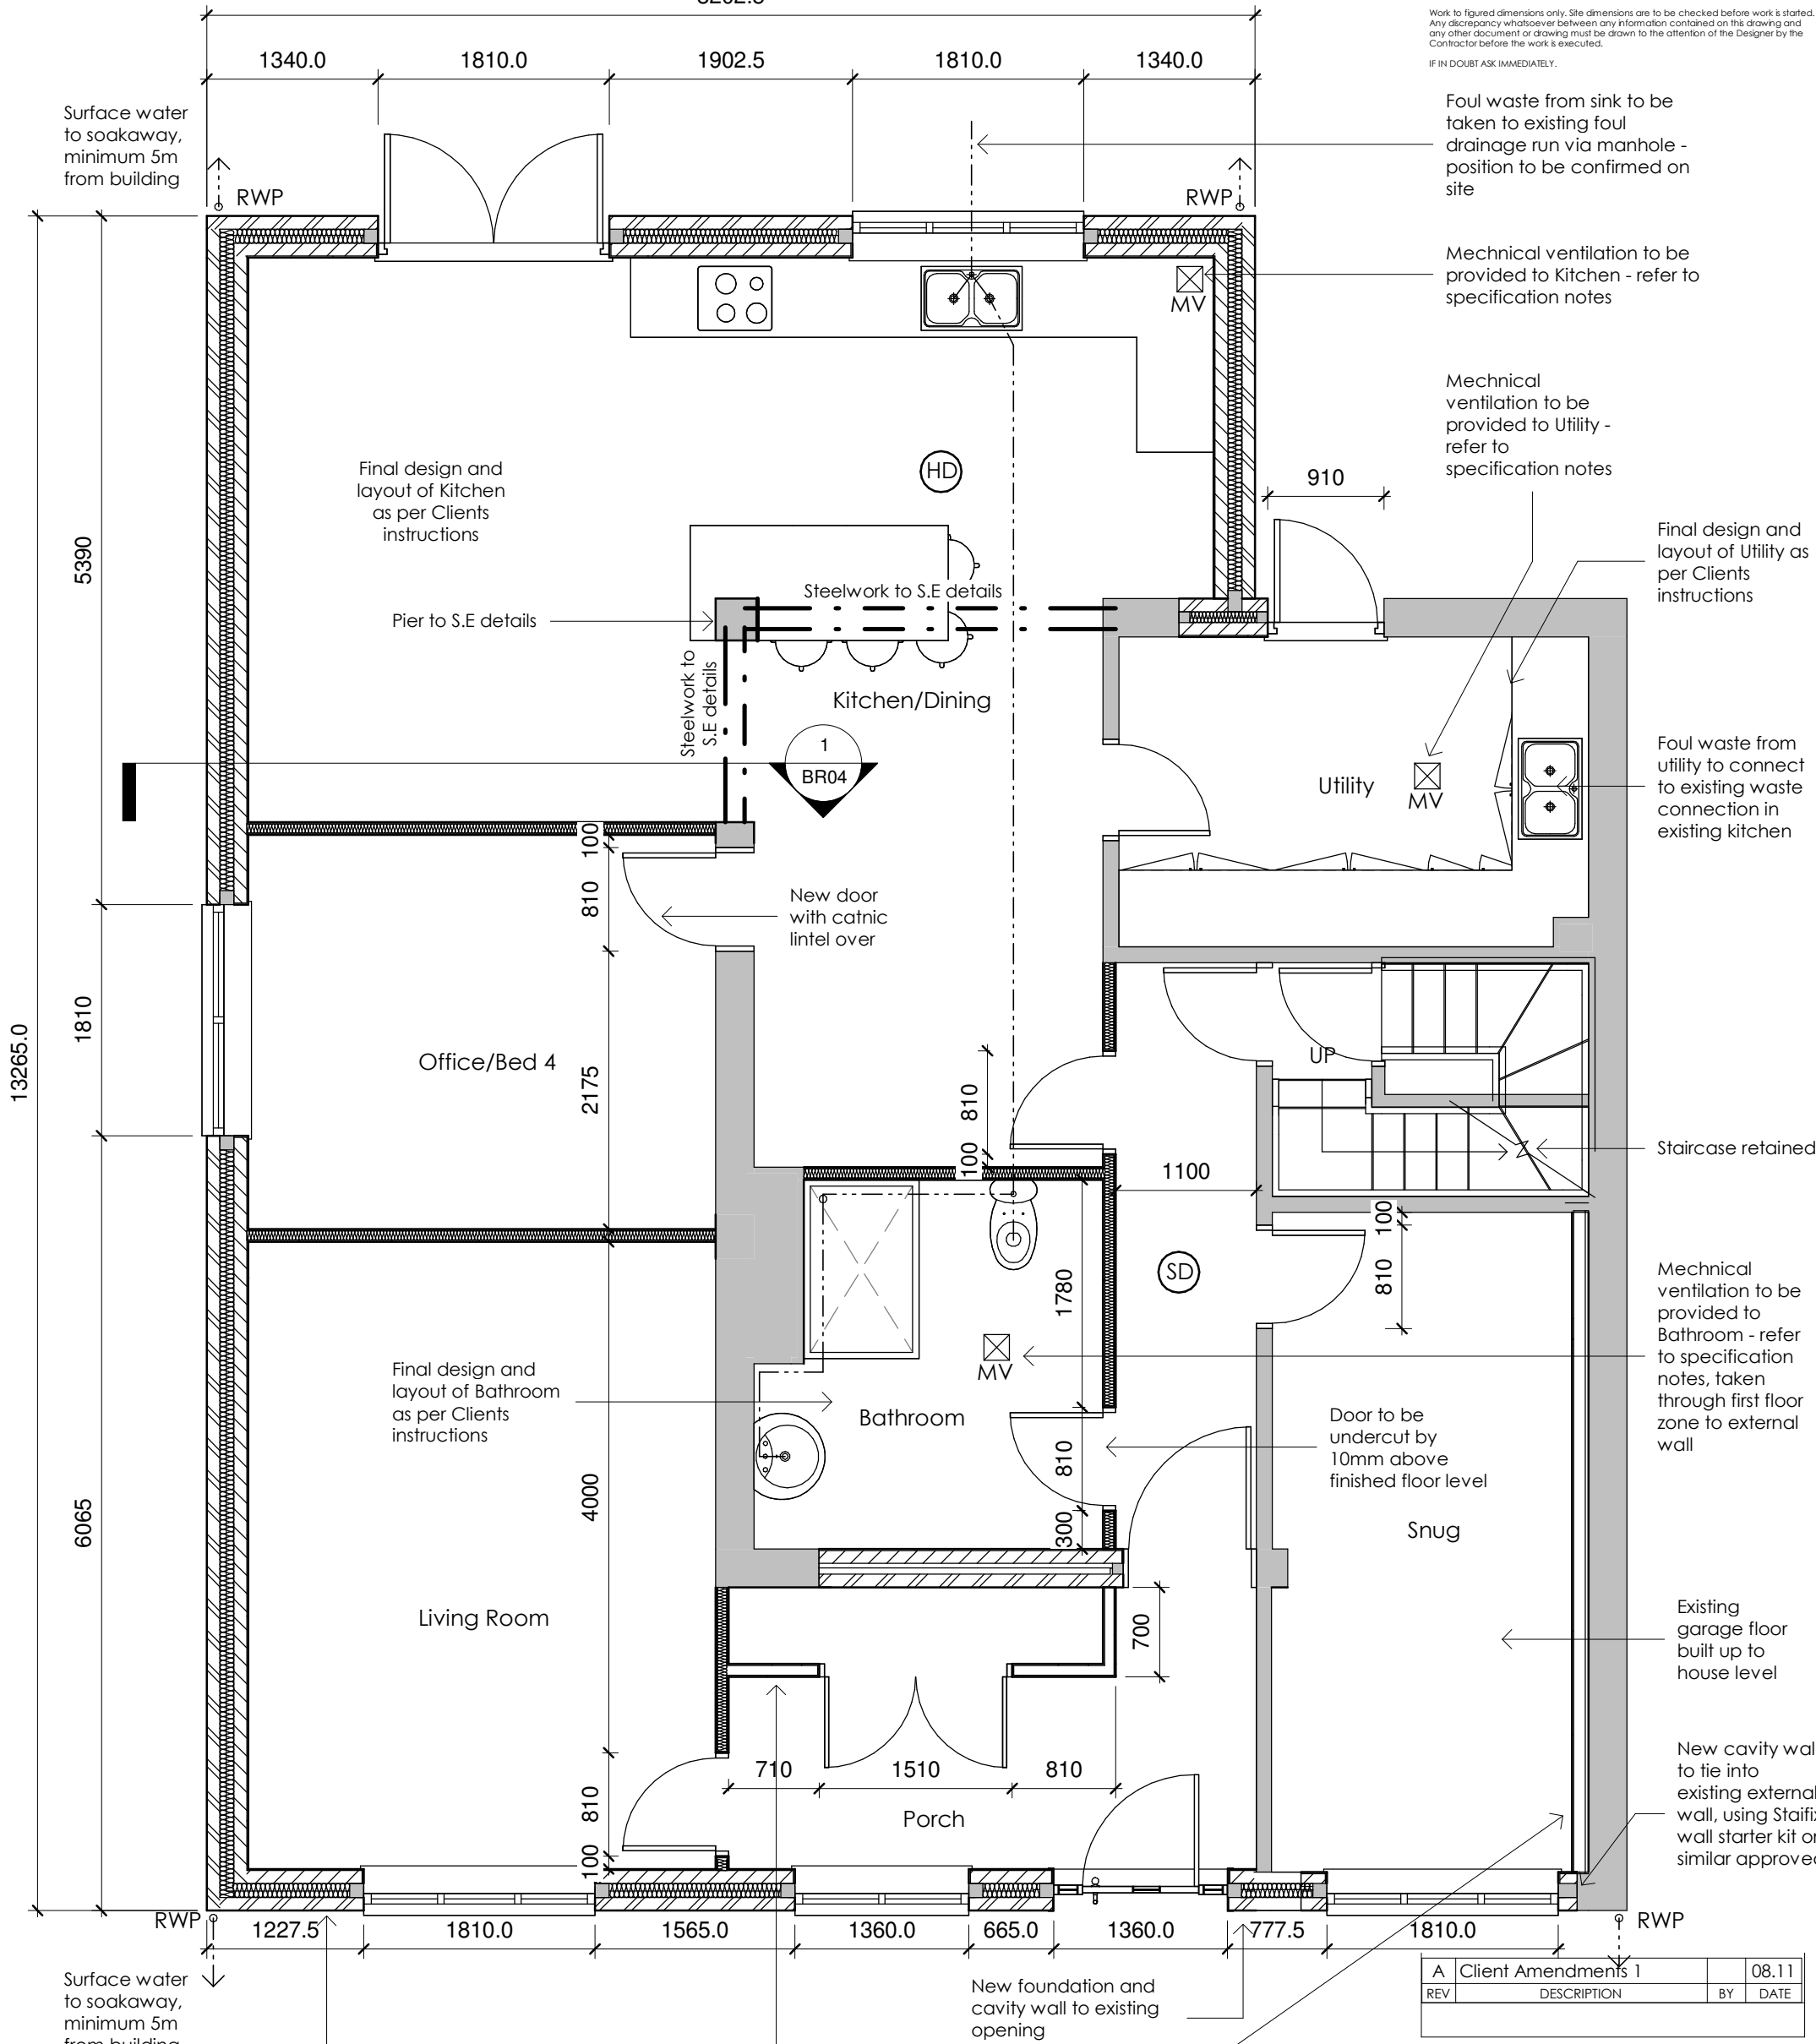

New cavity wall to consist of; 102.5mm brickwork, 110mm cavity with 60mm Kingspan K108 insulation fixed to inner leaf of 100mm blockwork, with 12.5mm plasterboard on dabs and skim finish internally - All installed as per Manufacturers instructions

Wall to be 100mm lightweight stud partitions consisting of 75x50mm softwood timber studs lined with 12.5mm thick plasterboard to either side. Include 25mm mineral wool insulation within partitions for acoustics, to Bathroom, Living Room and Office. Contractor to ensure that where existing walls are lined with new plaster, walls to line through flush with existing where applicable.

New wall build up added to existing brickwork to consist of; 25mm mechanically fixed timber battens at 600mm centres, 92.5mm kingspan Kooltherm K118 insulation, to achieve a 'U value' of 0.21 W/m².K, with 12.5mm plasterboard on dabs and skim finish internally - All installed as per Manufacturers instructions

Ground Floor

1 : 50

A	Client Amendments 1		08.11
REV	DESCRIPTION	BY	DATE



OFF THE WALL - Architectural Services
1 The Woodlands, Chester Road,
Gresford, Wrexham LL12 8NU

@ offthewall_architectural
07772 113 971
cathy@offthewallarchitectural.com

Partnered with
LABC
Registered

CLIENT: Mr & Mrs Davies			
ADDRESS: 16 Ffordd Llywelyn, Acton			
STAGE: Building Regulations			
TITLE: Ground Floor - Proposed			
SCALE AT A3: 1 : 50	DATE: 14/10/22	DRAWN: LJ	CHECKED: CO
PROJECT NO: OTW1257	DRAWING NO: BR02	REVISION: A	