


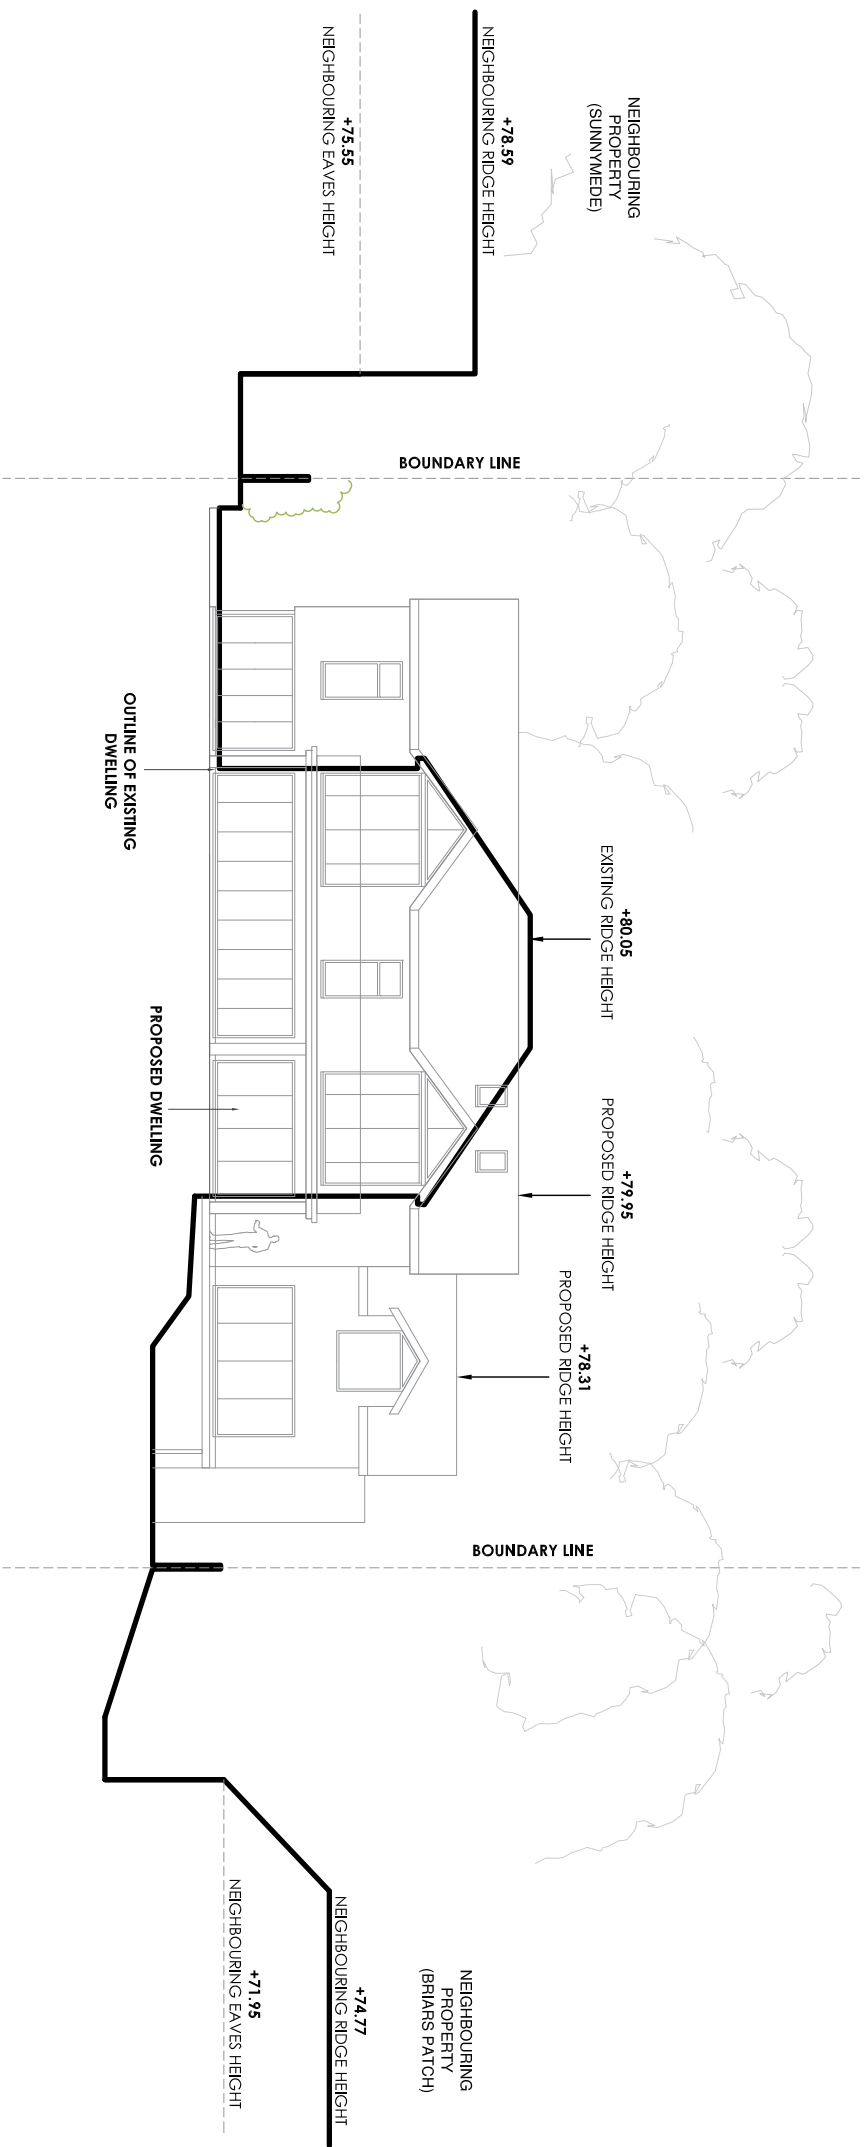

**PROPOSED SITE SECTION**

**Project** PROPOSED REPLACEMENT DWELLING -  
**PLANNING DRAWINGS**

**Address** HIGH BARTON, MARFORD HILL, MARFORD, LL12 8SY

**Client** MR & MRS HODGSON

**Scale** 1:200 @ A4

**Drawing:-** TY/1090/PL06