


Location & Block Plan
1:500

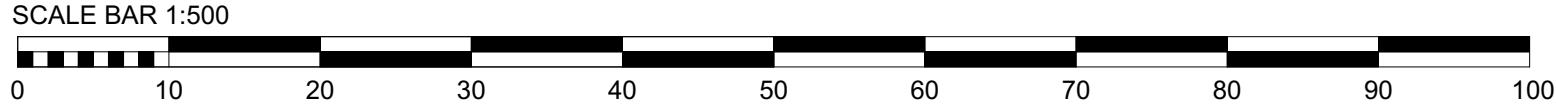

Rev.	Revision Description.	
By.		
Chk.		
Scale. 1:500 @ A3		Drawn by. DG
Date. 09.11.2022		Chk. KT
Project Title Yew Tree Cottage		
Client Mark Rosson		
Drawing Title Location & Block Plan		
Project No. BA3606	Drawing No. PL-001	Rev.

This drawing is the property of base Architecture & Design Ltd. It shall not be copied or scanned, in part or whole, without prior consent of base Architecture and Design. Do not scale this drawing.