


Base Plan

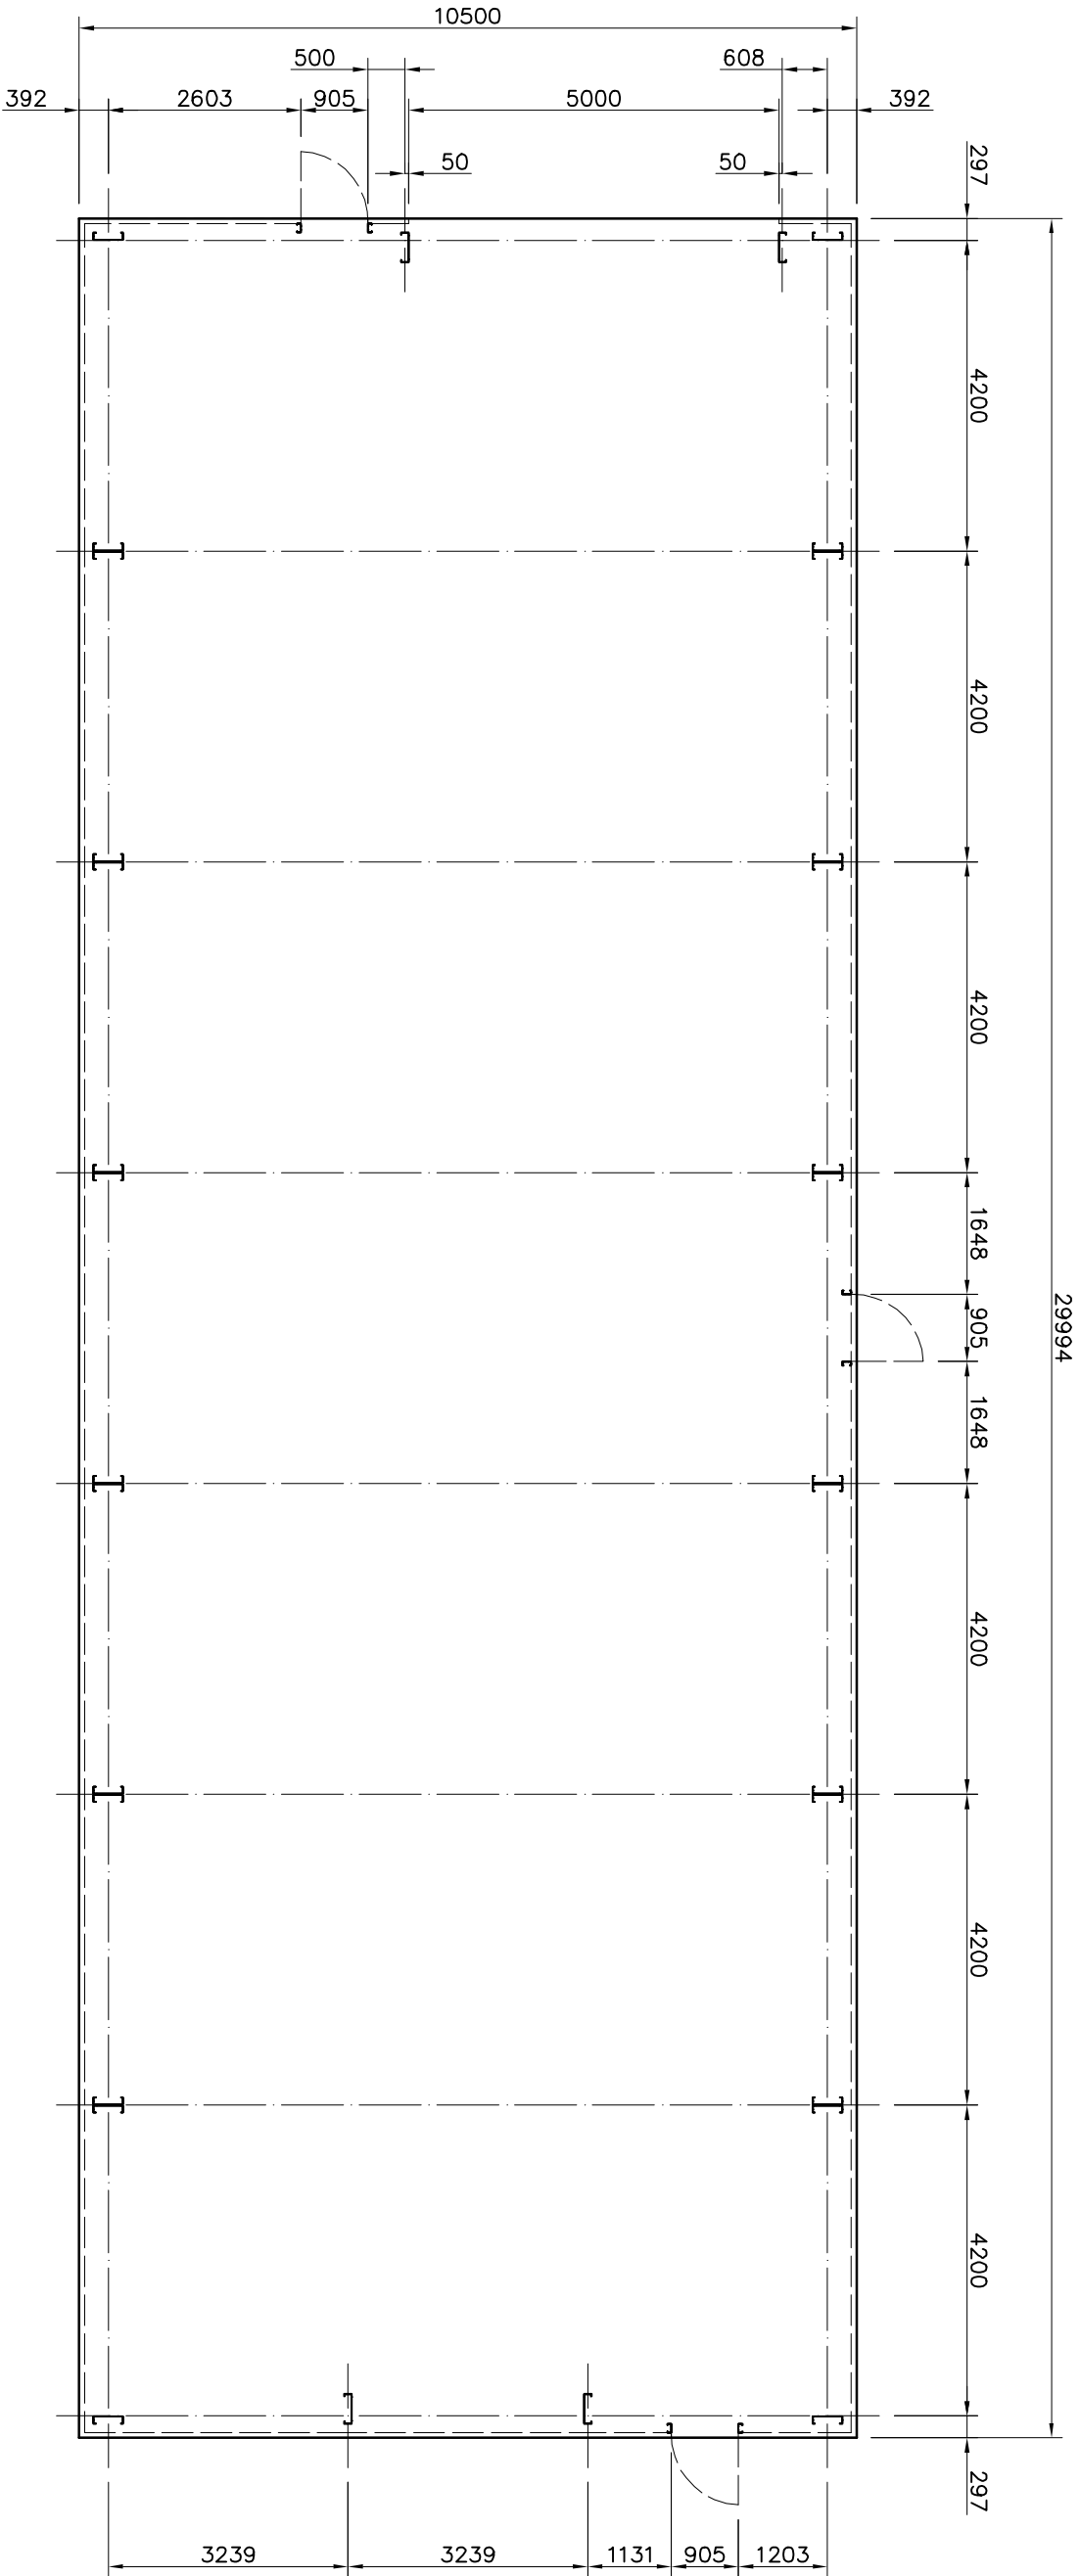

Notes:

Revisions:



Steel Framed Building
at
Wrexham, LL12 0PJ
for
Hansons Buildings Limited

19/01/2023 Scale: 1 : 100 at A2

Base Plan

SCN2221 01 –