


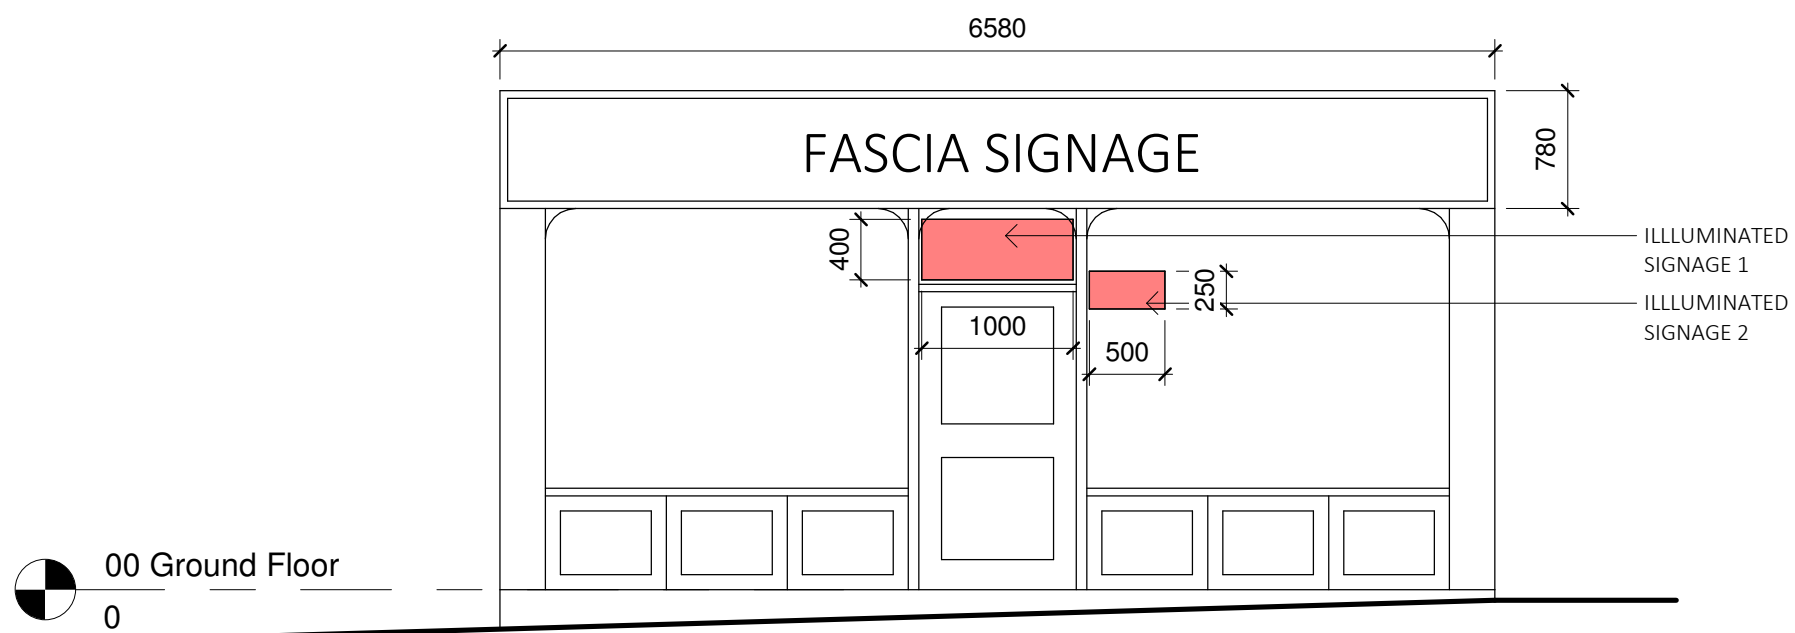

Facade Elevation

1 : 50



ARKIFY LTD.
36 Plas Tirion, Nant Parc,
Johnstown, Wrexham LL14 1UR
07543968690
geraint@arkify.uk
www.arkify.uk

Project: 30 High Street, Wrexham		
Title: Facade Elevation		
Scale @ A3: 1 : 50	Author: GE	Date: 30/05/23
Project Ref: 23-26	Drawing No: A002	Rev. -