


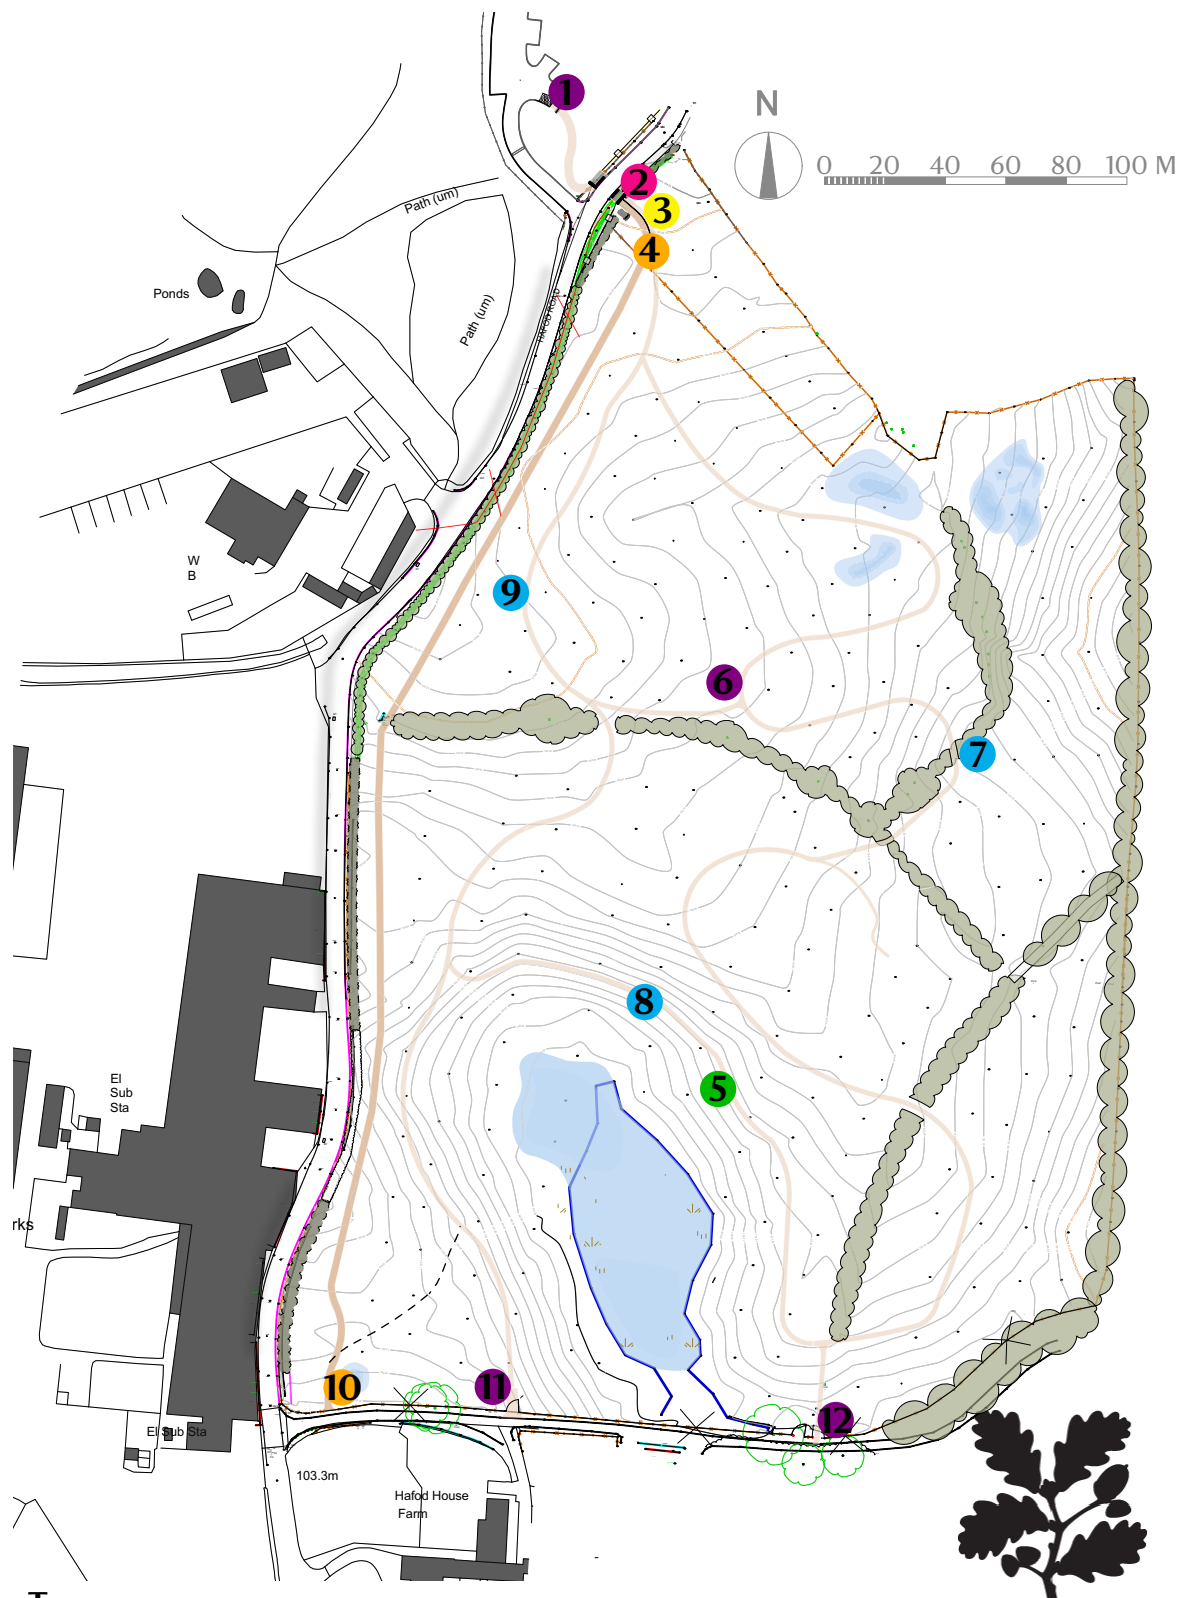

Signage Type

- **Type 1** - post sign (300 x 1000mm)
- **Type 2** - omega sign
- **Type 3** - site map/information large landscape
- **Type 4** - bespoke A3 slate sign (100x600mm)
- **Type 5** - modular message post sign (100x600mm)
- **Type 6** - cycle & multi-use trail markers (115x1000mm)



National Trust

Placemaking & Design

Seelis, Kemble Drive, Swindon, Wiltshire, SN2 2NA
www.nationaltrust.org.uk

Commemorative Woodland
Erddig, Hafod Road, Wrexham, LL14 6ET
STATUS

PLANNING

DRAWING TITLE
PROPOSED Signage Locations

DRAWN BY

EPH

SCALE

1:2500@A4

DRAWING No.

P13

DATE

15/06/23

CHECKED BY

-

REV.

-

- 1 Post sign - directional to commemorative woodland
- 2 Omega sign
- 3 Site map and information sign (refer to drawing CCW_P14 for details)
- 4 Post sign - directional to active trail
- 5 Slate sign
- 6 Post sign - directional for Way out and car park
- 7 Post sign - location of ridge and furrow (refer to drawing CCW_P14 for details)
- 8 Post sign - location of ephemeral pool (refer to drawing CCW_P14 for details)
- 9 Post sign - location of Pontfadog oak (refer to drawing CCW_P14 for details)
- 10 Post sign - directional to Active Trail
- 11 Post sign - directional to woodland walk
- 12 Post sign - directional to woodland walk