

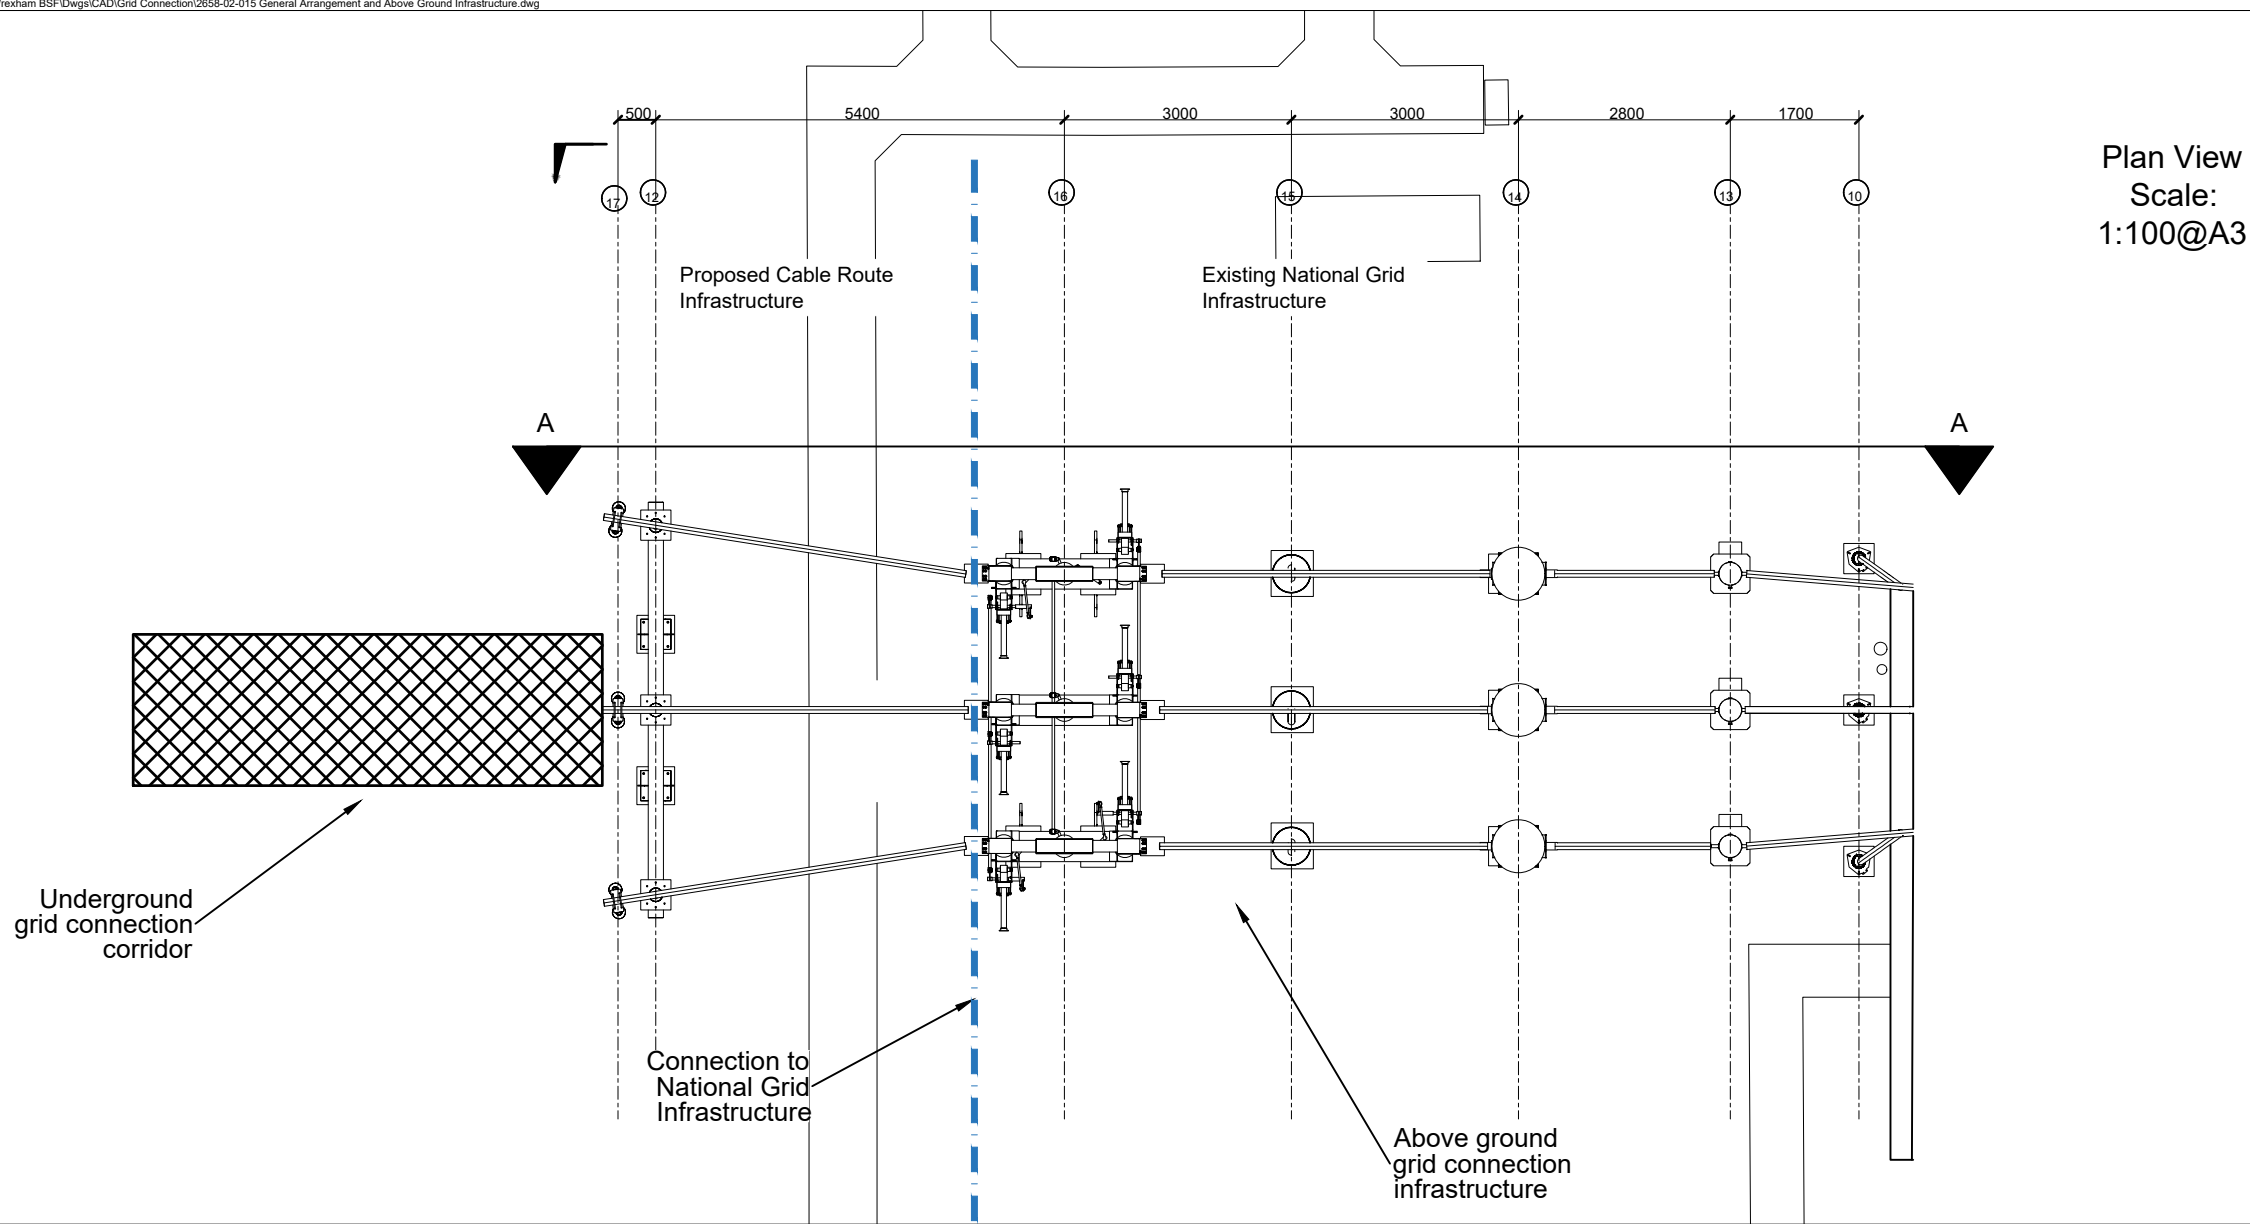


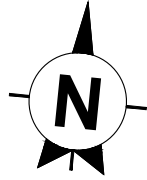

Section A-A'
Scale:
1:100@A3

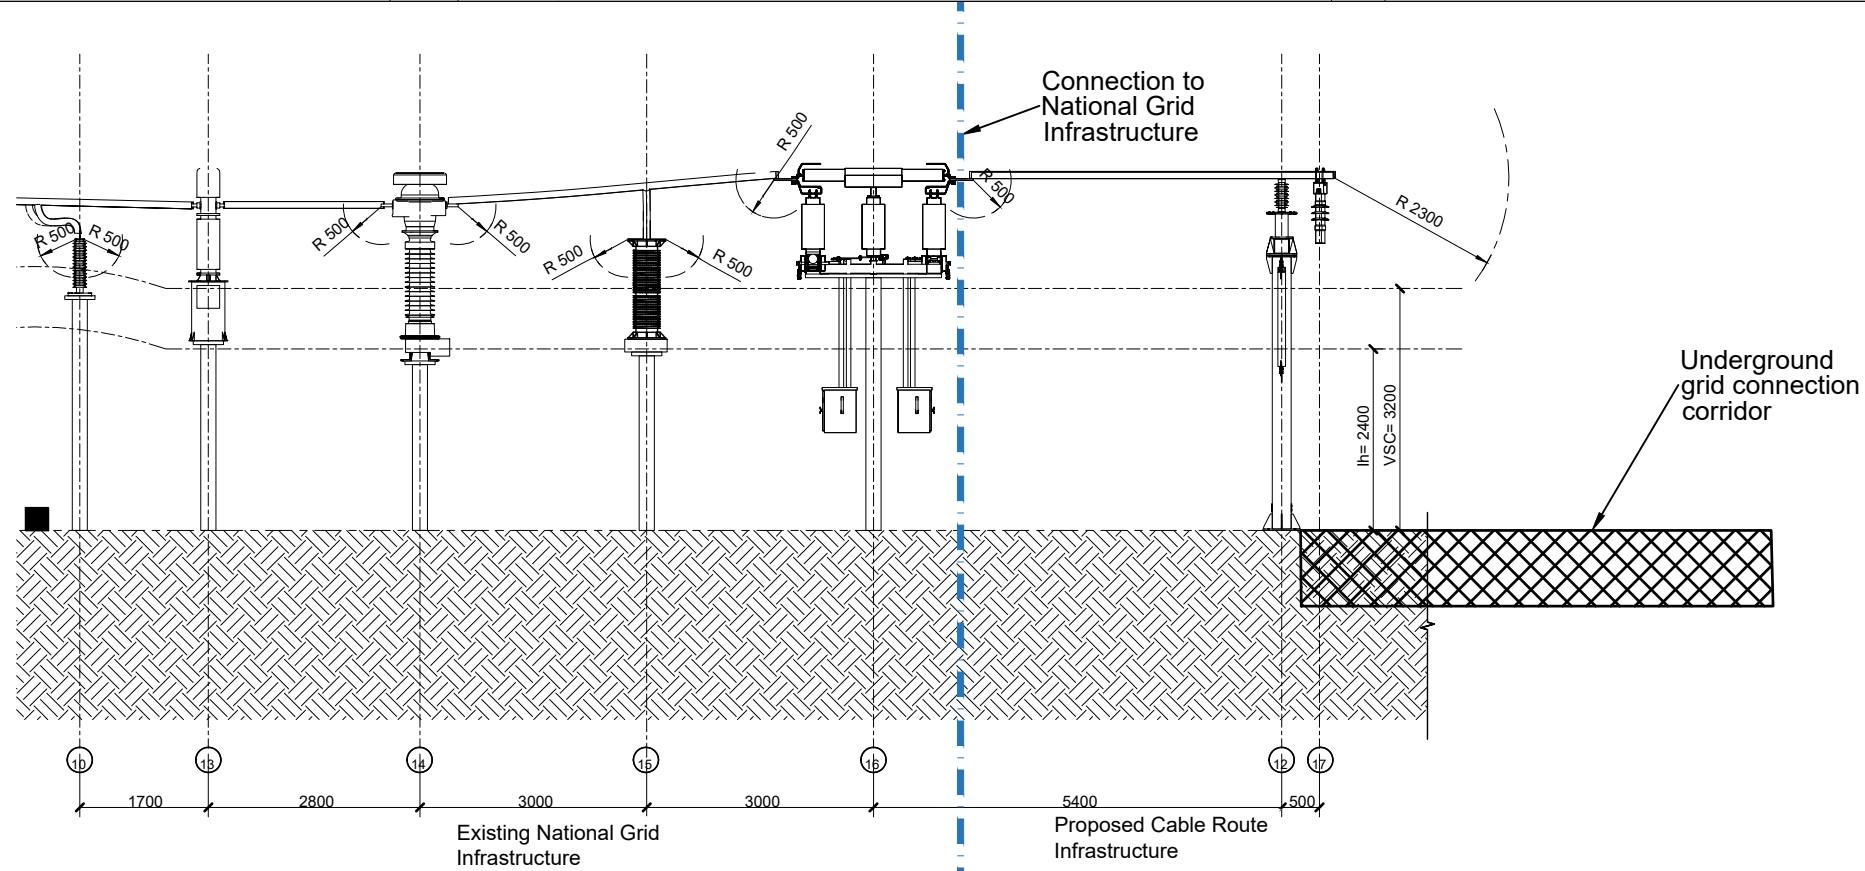

This drawing is the copyright of AXIS P.E.D Limited and may not be loaned, copied or reproduced in any way -or used for any offer, quote, tender or construction purposes without written consent of the company to do so

Follow any figured dimensions - do not scale for construction purposes. IF IN DOUBT ASK.

• Revision History • Date

Revision History	Date

Derived from National Grid Drawings:
PDD-100646-LAY-103 (002) and
PDD-100646-ELE-104 (002)
For Planning purposes only

Chester Office: Well House Barns Brutton Cheshire CH4 5DH		South Manchester Office: Canella House 76 Water Lane Wilmslow SK9 5BB		axis
0844 8700 007		- www.axisped.co.uk		
client: PELAGIC ENERGY				
project: LEGACY BSF GRID CONNECTION				
drawing title: GENERAL ARRANGEMENT AND ABOVE GROUND INFRASTRUCTURE				
date: NOVEMBER 2022		drawn by:	checked:	
drawing number: 2658-02-015		SK	PR	
scale(s): 1:100@A3		status: ---	rev: ---	
planning environment design				