


0 10 20 30 40 50m
Scale 1:1250

APPLICATION BOUNDARY INDICATED THUS: —

OTHER LAND OWNED BY APPLICANT INDICATED THUS: —

Schedule of Areas	m ²
Site Area	569

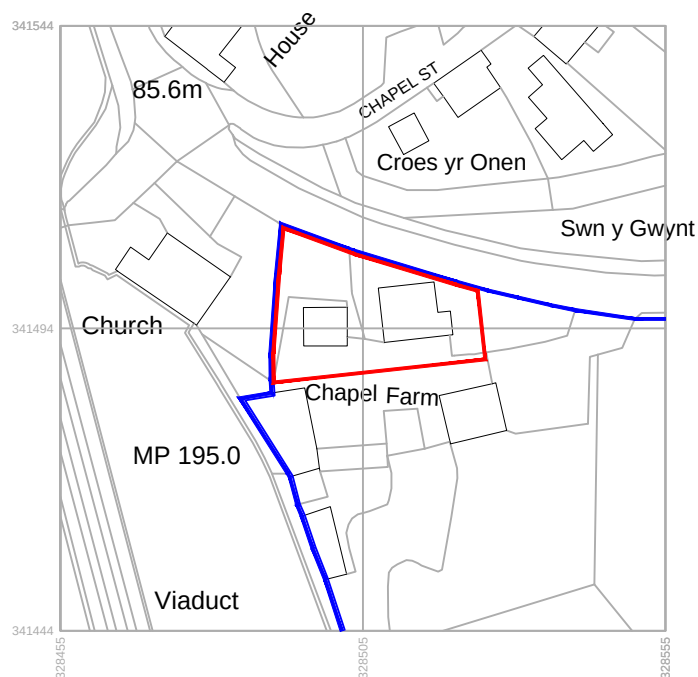

Produced on 28 March 2022 from the Ordnance Survey National Geographic Database and incorporating surveyed revision available at this date.
This map shows the area bounded by 328455 341444,328555 341444,328555 341544,328455 341544,328455 341444
Reproduction in whole or part is prohibited without the prior permission of Ordnance Survey.
Crown copyright 2022. Supplied by copla ltd trading as UKPlanningMaps.com a licensed Ordnance Survey partner (100054135).
Data licence expires 28 March 2023. Unique plan reference: v1c//774294/1047228

Site Location Plan - 1:1250

A	01/04/2022	TBS
Non-draft issue		
-	28/03/2022	TBS
Draft issue		
Rev	Date	Drawn by

Project			
Chapel Farm, Newbridge Road, Newbridge, Wrexham, LL14 3JA			
Client		Purpose of Issue	Drawing Stage
Jack and Adele Edwards		For Approval	Planning
Title			
Site Location Plan			
Scale @ A4	Date	Ref	Drawn
1:1250	March 2022	196	TBS
Dwg No			Rev
196/CFW/PL/001			A