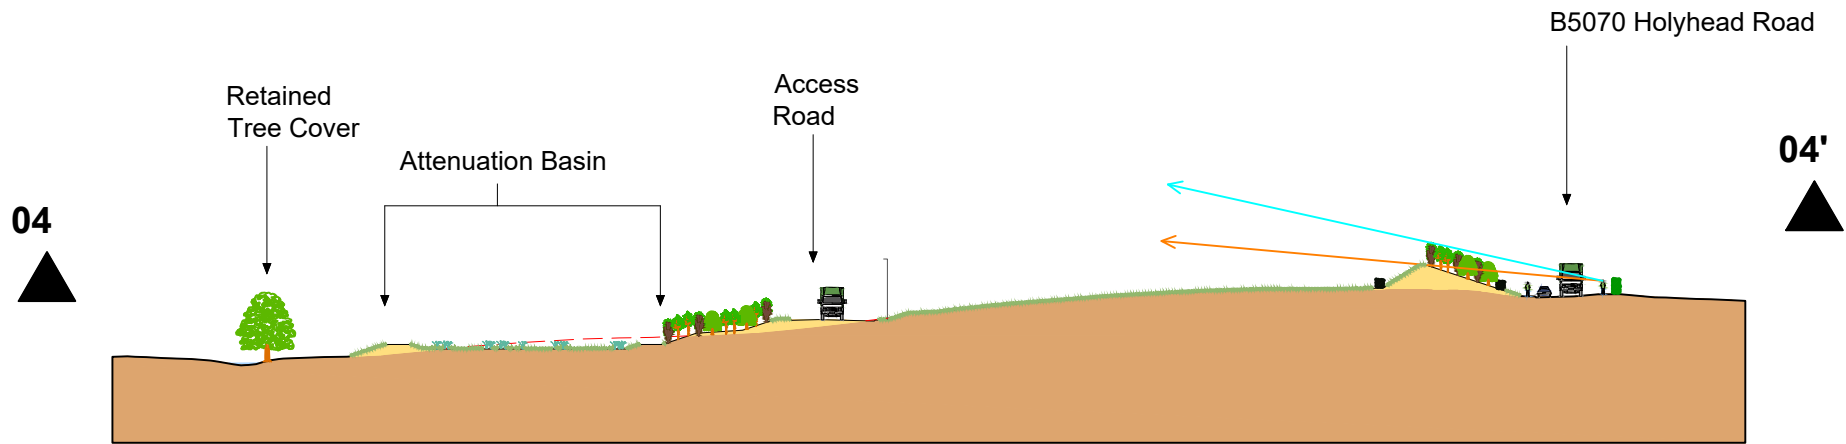


This drawing is the copyright of AXIS P.E.D Limited and may not be loaned, copied or reproduced in any way -or used for any offer, quote, tender or construction purposes without written consent of the company to do so

Follow any figured dimensions - do not scale for construction purposes. IF IN DOUBT ASK.

| Revision History |               | Date     |
|------------------|---------------|----------|
| A                | LAYOUT CHANGE | 20-07-23 |

Key:

|  |                                                              |
|--|--------------------------------------------------------------|
|  | Existing Ground                                              |
|  | Areas of Cut                                                 |
|  | Areas of Fill                                                |
|  | Proposed New Woodland Planting                               |
|  | Proposed Specimen Tree Planting                              |
|  | Proposed New Hedgerow Planting                               |
|  | Proposed Lighting Column                                     |
|  | Line of Sight from B5070 footway (without proposed planting) |
|  | Line of Sight from B5070 footway (with proposed planting)    |

NOTES:

- Proposed planting is shown based on likely heights approximately five years after planting (5-6m for specimen trees, and 3-4m for new woodland)
- Refer to Figure 4.3a for the arrangement of proposed planting, and for the location of the sections

|                                                                                                  |  |                                                                                    |          |      |
|--------------------------------------------------------------------------------------------------|--|------------------------------------------------------------------------------------|----------|------|
| Chester Office:<br>Well House Barns<br>Bretton<br>Chester<br>CH4 8DH                             |  | South Manchester Office:<br>Canville House<br>76 Water Lane<br>Wilmslow<br>SK9 5BB |          | axis |
| 0844 8700 007 - www.axisped.co.uk                                                                |  |                                                                                    |          |      |
| client: KRONOSPAN                                                                                |  |                                                                                    |          |      |
| project: KRONOSPAN NORTH ACCESS ROAD                                                             |  |                                                                                    |          |      |
| drawing title:<br><br>PROPOSED DEVELOPMENT -<br>ILLUSTRATIVE LANDSCAPE CROSS SECTIONS<br>SHEET 2 |  |                                                                                    |          |      |
| date: JULY 2023                                                                                  |  | drawn by:                                                                          | checked: |      |
| drawing number:                                                                                  |  | AM                                                                                 | BC       |      |
| Planning Drawing 4b                                                                              |  | status:<br>FOR PLANNING                                                            |          |      |
| scale(s): 1:1000@A3                                                                              |  | rev:                                                                               | A        |      |
| planning environment design                                                                      |  |                                                                                    |          |      |