
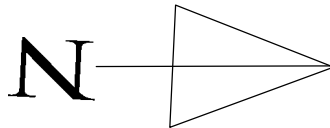


Tim Pluves
Blaenau Uchaf
Froncysyllte
Nr Llangollen
LL20 7RY

07714695205

First floor floorplan

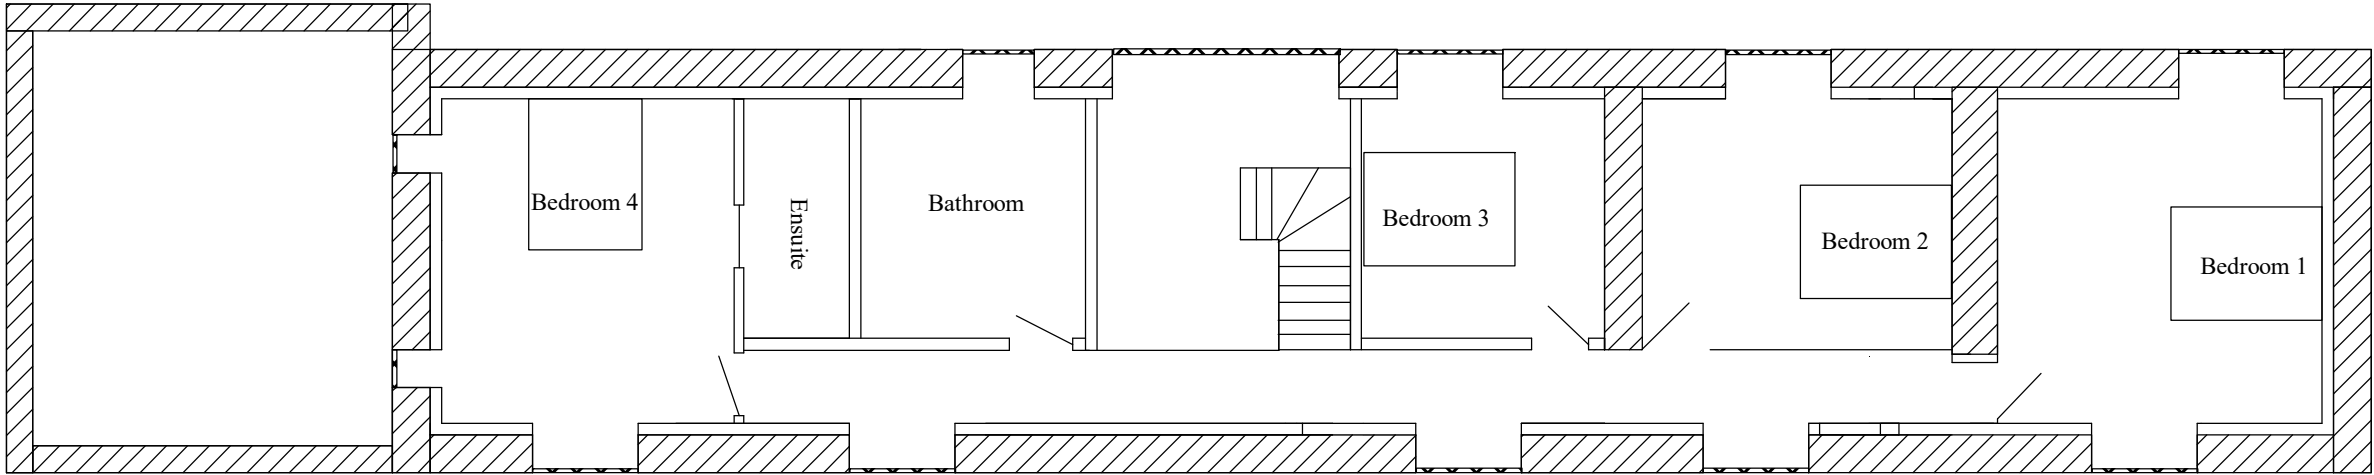

First floor plan
1:100 @A3
19/03/2023
Ref : 2008