


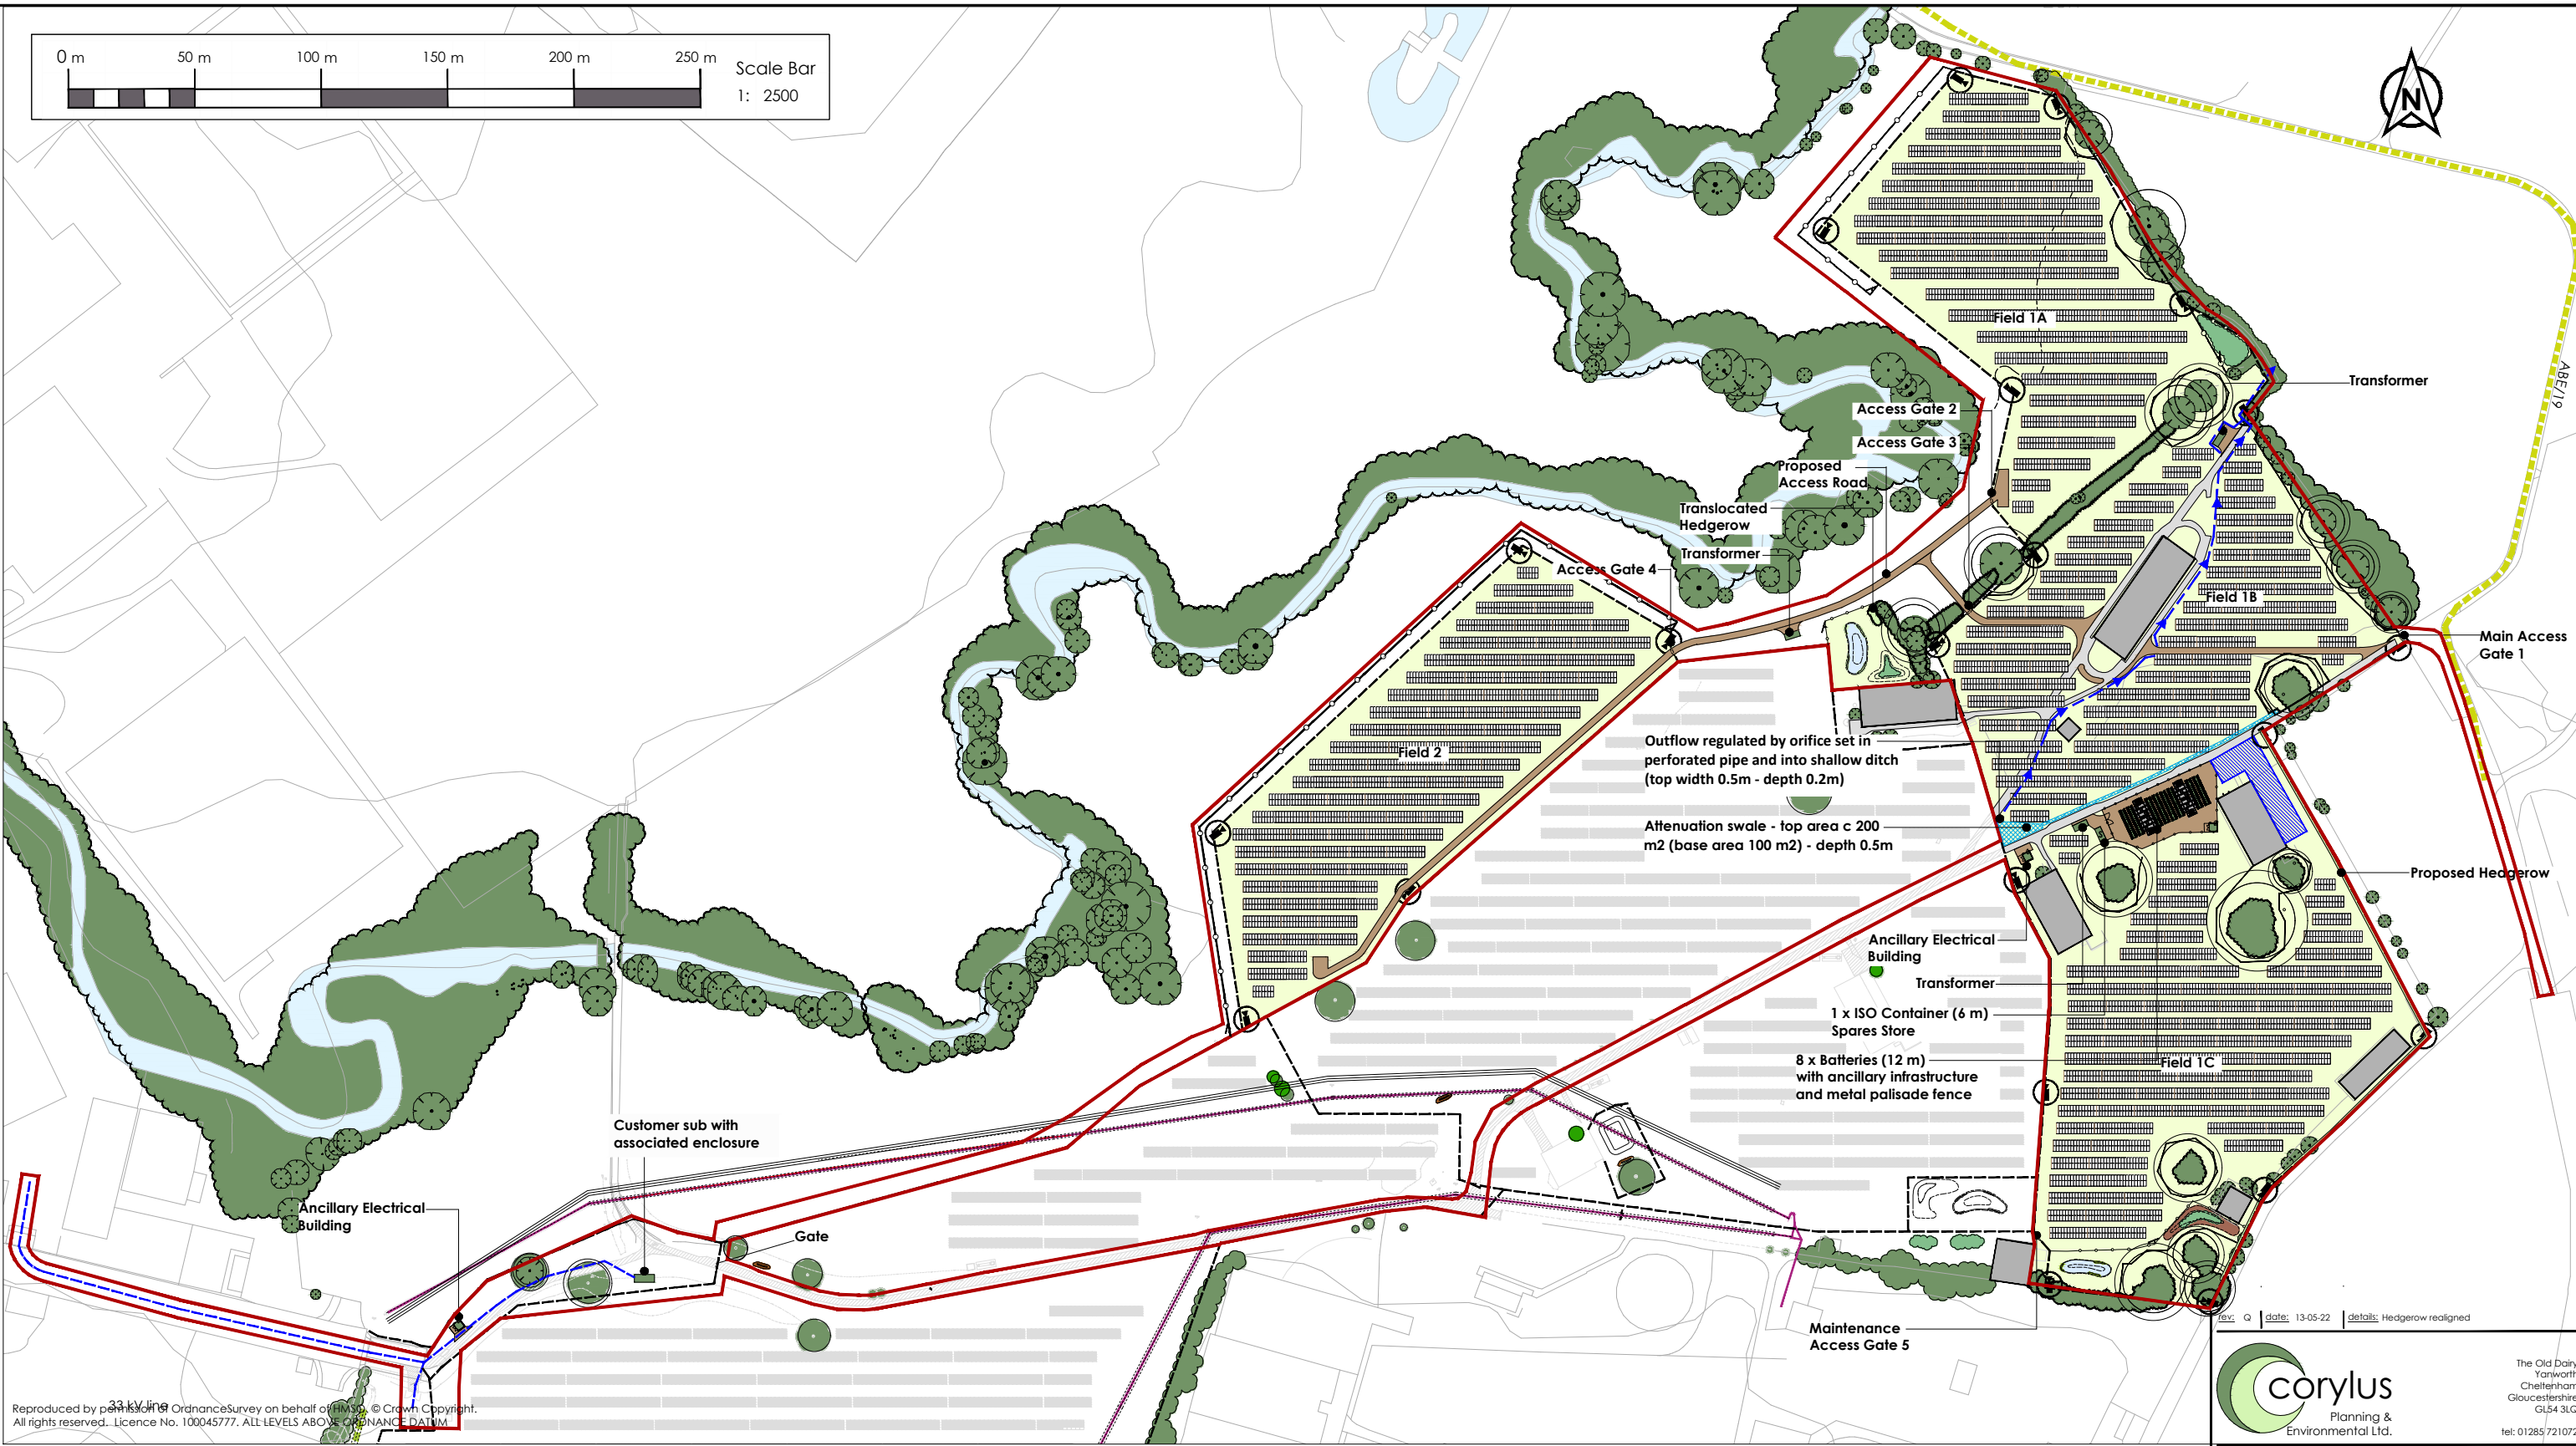

Reproduced by permission of Ordnance Survey on behalf of HM Crown Copyright.
All rights reserved. Licence No. 100045777. ALL LEVELS ABOVE ORDNANCE DATUM.

Key:					
	Planning Application Boundary		Existing Hedgerow		Battery store
	Soil Storage area		Proposed Planting		Proposed Access Road
	Existing Building		Public Right of Way		Existing site roads
	Cable route		Deer fencing		Palisade fence
	Shallow ditch		CCTV		Proposed Hedgerow
	Soil Bund		Attenuation Swale		

rev:	P	date:	12-05-22	details:	Hedgerow and additional pond added
N		15-12-21			Road, transformer, layout updated
M		13-05-21			Flood Panels areas added
L		03-02-21			Additional GRP added to entrance
K		02-02-21			RFP updated, PV panels, pond and battery store updated.
J		28-01-21			Battery store and access + transform / ISO container relocated, Pond and cable route adjusted.
I		19-01-21			(JLB) Annotations removed, customer control updated.
H		16-12-20			(JLB) Tables changed to 2 x portrail arrangement
G		26-11-20			(JLB) Services removed, swales added & other updates.
F		12-11-20			(JLB) Red line, cable & planting updated
E		12-11-20			(JLB) Red line, Road & Layout updated
D		19-10-20			(JLB) Red line and Eco enhancements added
C		12-10-20			(JLB) Road alignment adjusted
B		02-10-20			(JLB) Substation moved away from gas main
A		15-09-20			(JLB) Layout Amended

Planning & Environmental Ltd.

The Old Dairy
Yanworth
Cheltenham
Gloucestershire
GL54 3LQ
tel: 01285 721072

client:

Novus R S Ltd

project:

Solar Park to the north of Maelor Gasworks

title:

Design Layout

scale:	1:2500	date:	06/08/20	drawn by:	JLB	checked by:		size:	A3
Project ref:	258	dwg no:	WR-EX-258-06-1	rev:	Q				