



Eastwick Plant Centre, Knolton, Overton LL13 0LE

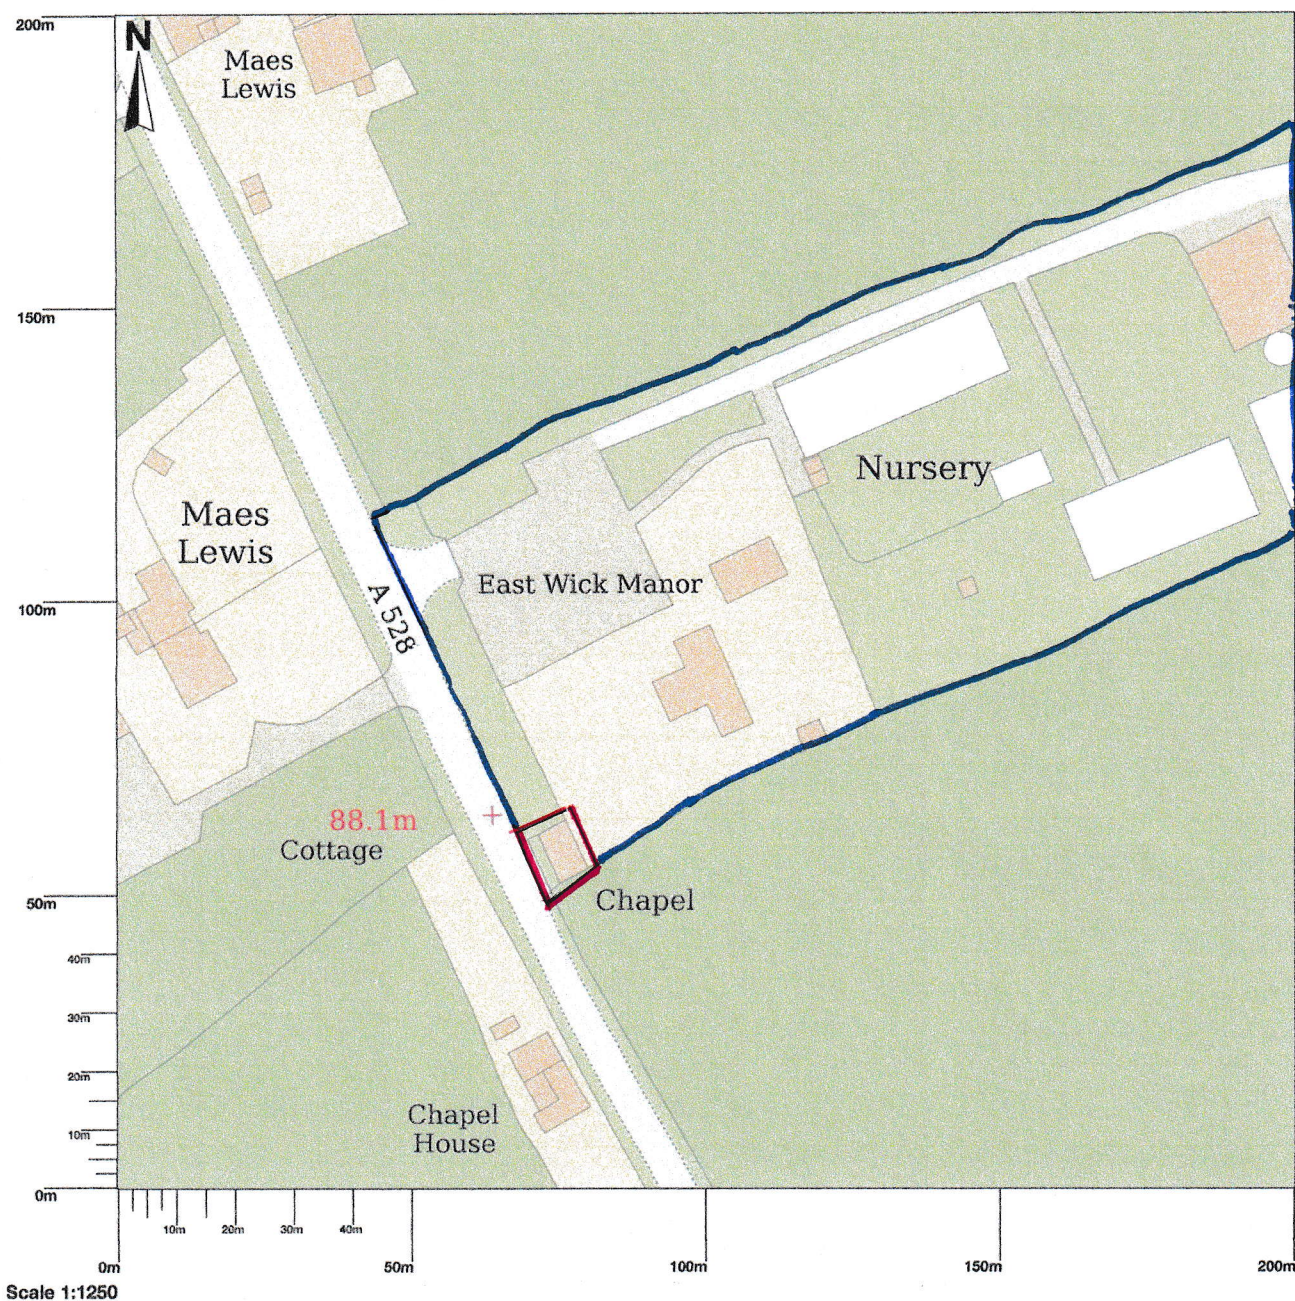

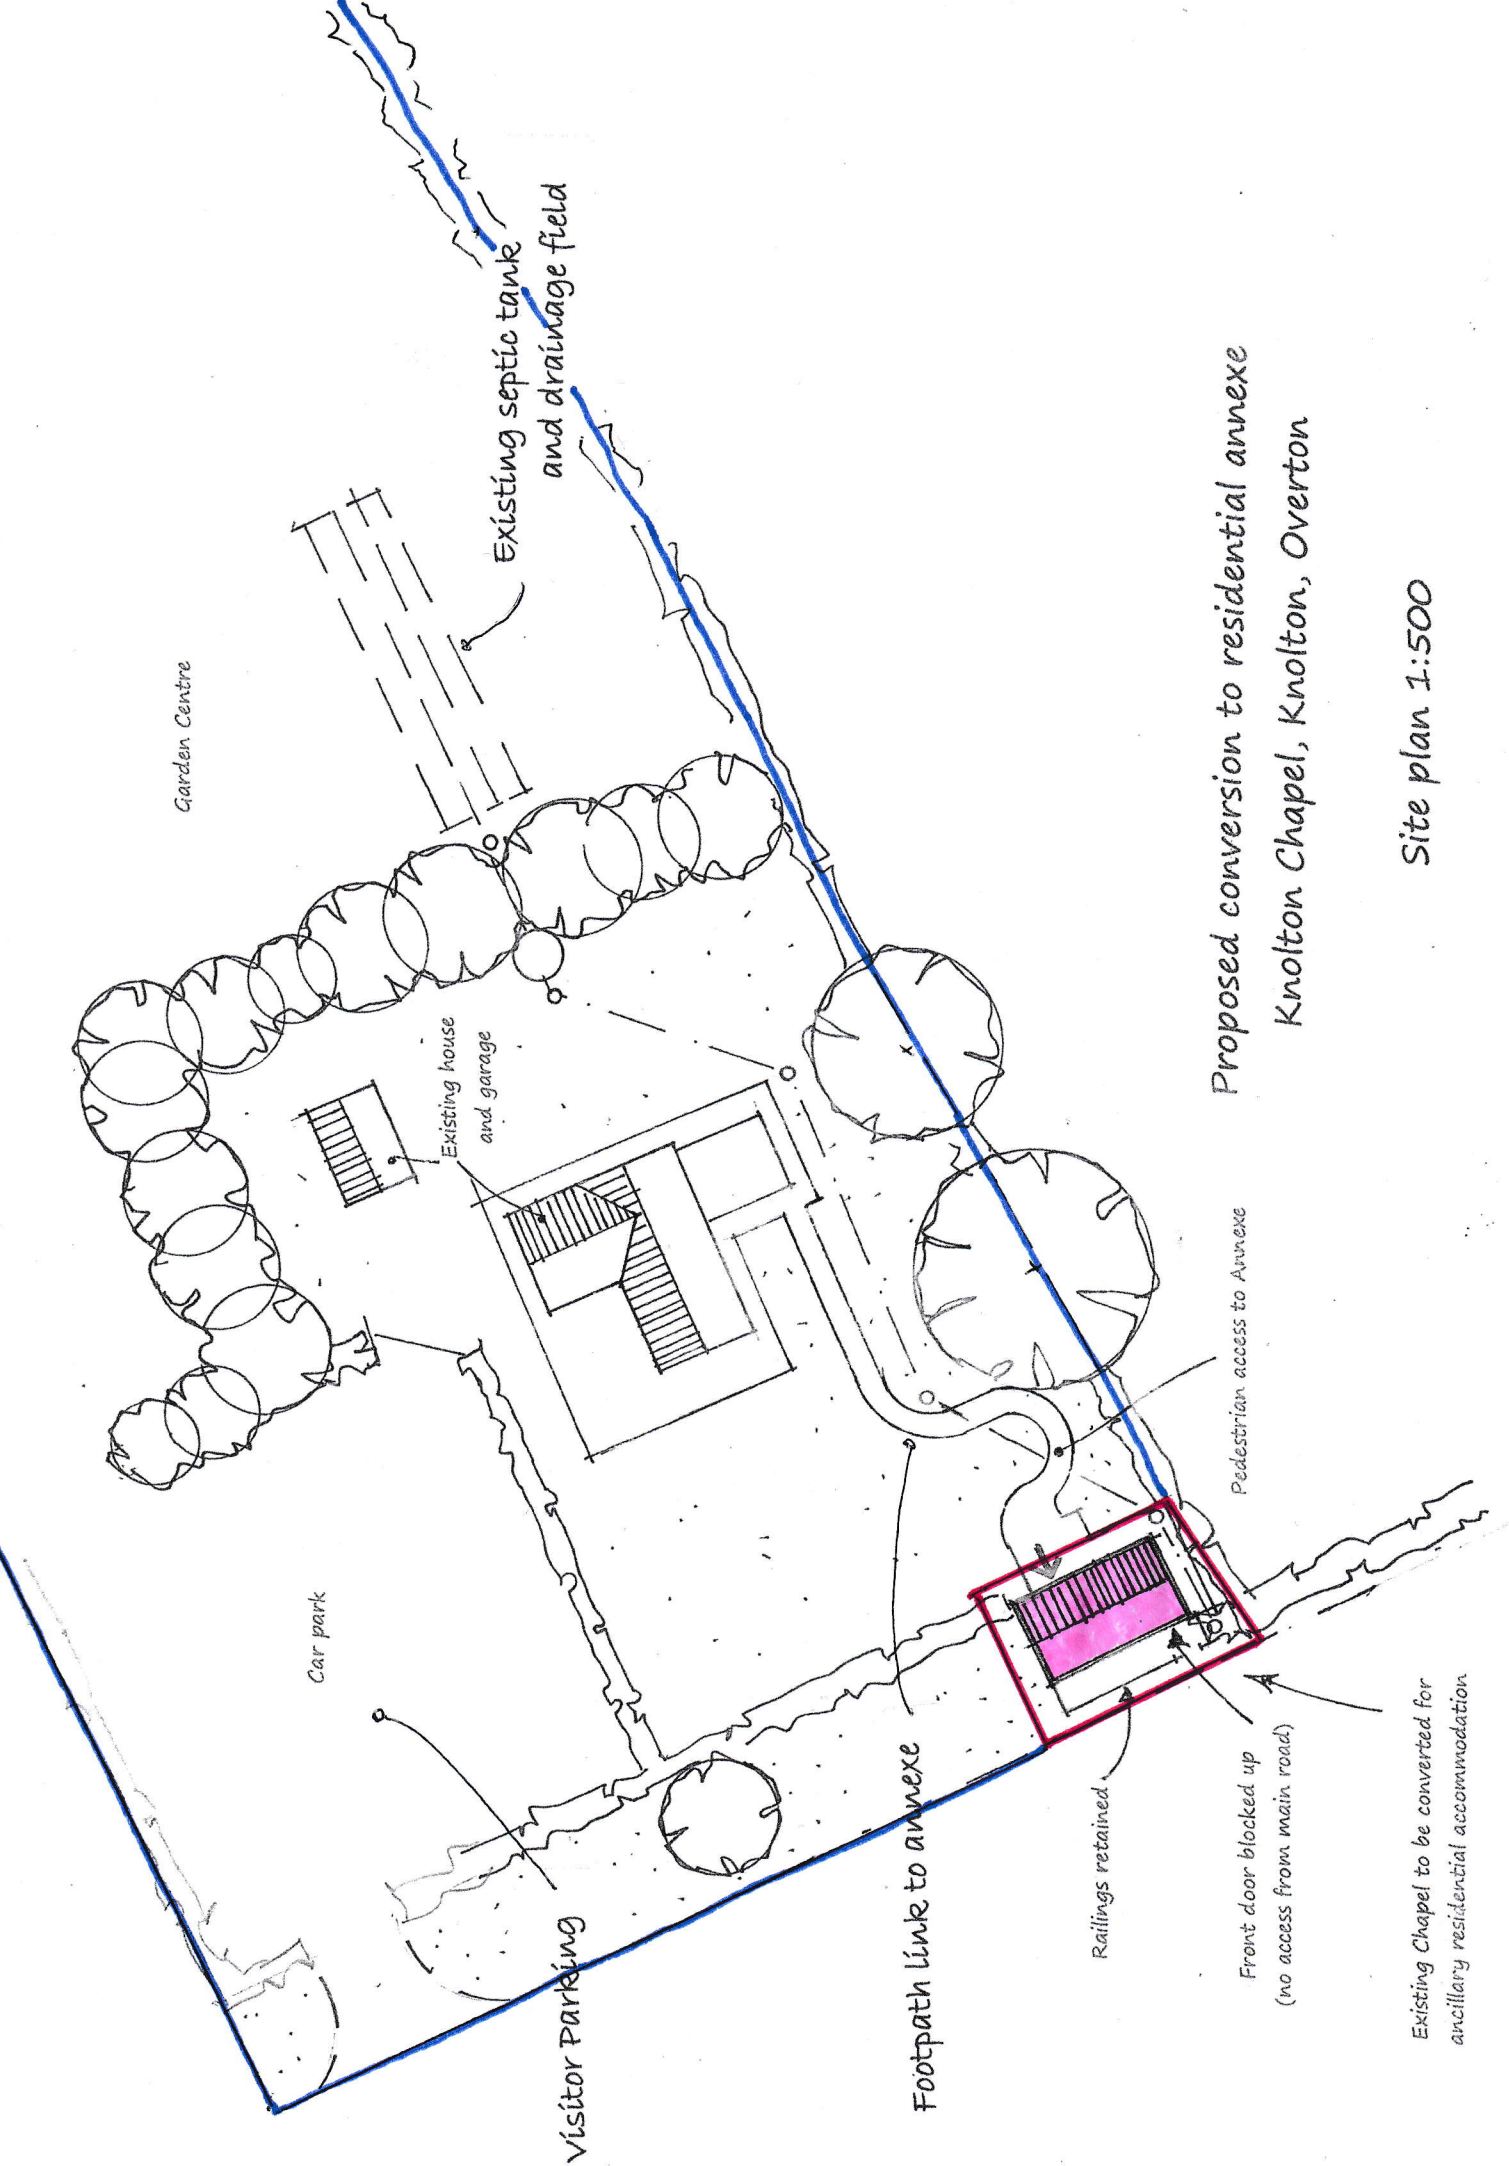

Proposed conversion to residential annexe
Knolton Chapel, Knolton, Overton

Site plan 1:500

Existing Chapel to be converted for
ancillary residential accommodation