NMA – ALTERATIONS TO DOORS OF REAR LOADING BAY

NMA – MOVEMENT OF THE REAR VEHICLE LOADER FURTHER DOWN THE ELEVATION

NMA – NEW LOUVRE LOCATION

NMA –NEW LOUVRE LOCATION

NMA – PPC DOOR TO BE A DOUBLE DOOR INSTEAD OF SINGLE, AND A REDUCED GALVANIZED STEEL PLATFORM, HANDRAILS AND STAIRS WHICH NO LONGER LINK TO THE VERTICAL CLADDING.

NMA – NEW PPC DOOR

NMA – NEW GALVANIZED STEEL PLATFORM, HANDRAILS AND STAIRS TO SINGLE PPC DOOR

NMA – NEW SERVICE OPENING

NMA – NEW SERVICE OPENING

NMA – 3.5M HIGH ACOUSTIC FENCING

NMA – CHANGE IN RAL COLOR TO DOOR

NMA – CHANGE IN SIGNAGE AREA

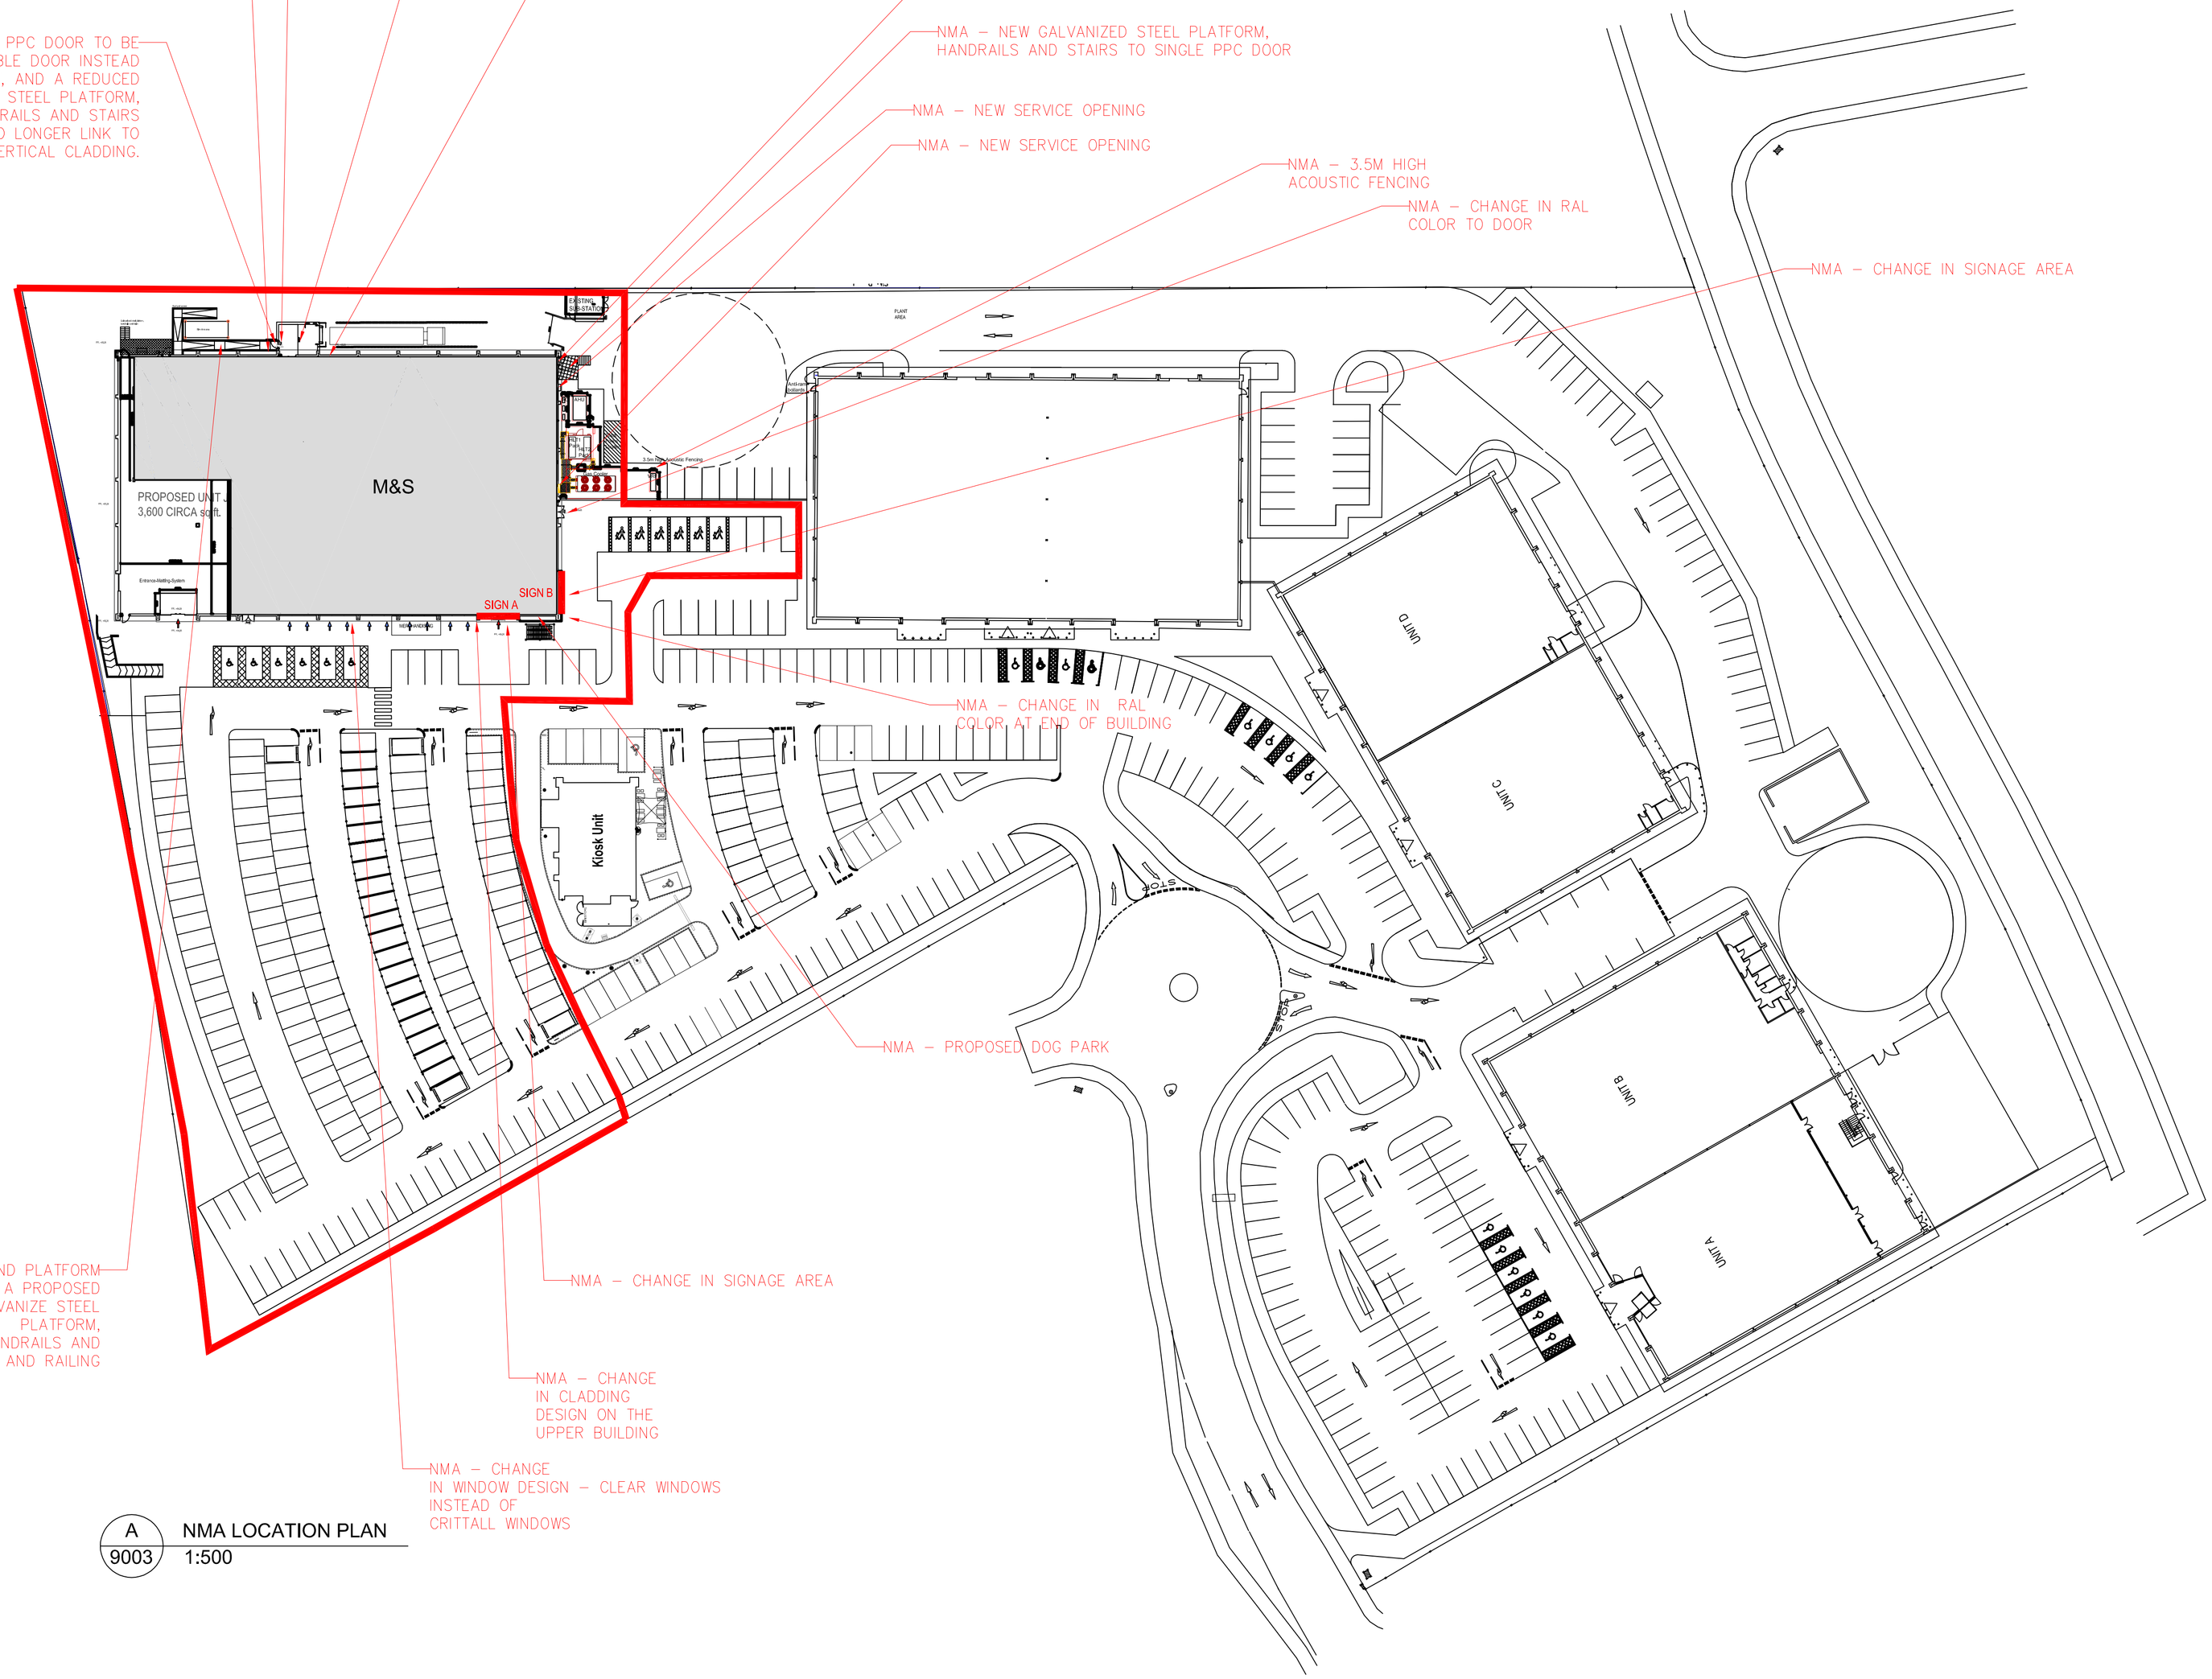

NMA – CHANGE IN RAL COLOR AT END OF BUILDING

NMA – PROPOSED DOG PARK

NMA – STAIRS AND PLATFORM REMODELED TO A PROPOSED GALVANIZE STEEL PLATFORM, HANDRAILS AND RAMPS AND RAILING

NMA – CHANGE IN SIGNAGE AREA

NMA – CHANGE IN CLADDING DESIGN ON THE UPPER BUILDING

NMA – CHANGE IN WINDOW DESIGN – CLEAR WINDOWS INSTEAD OF CRITTALL WINDOWS

A
9003
NMA LOCATION PLAN
1:500

0m 5m 10m 15m 20m 25m 50m
SCALE BAR (1:500)

N

NOTES

ORIGINAL A1

DO NOT SCALE FROM THIS DRAWING.
ALL DIMENSIONS TO BE CHECKED ON SITE.
COPYRIGHT PROTECTED.

REV	DATE	DESCRIPTION	DRAWN	CHECKED
01	28.07.23	Updated following comments from Lichfields Planning team.	SNW	DH

LOCATION FIGURE

M&S
EST. 1884

STORE NAME
M&S Wrexham
COUNTRY
UK
PROJECT
New Store

DRAWING
Proposed Location Plan

CONSULTANT
DB3 Group Ltd
DISCIPLINE DESCRIPTION
Architecture
CONSULTANT LOGO
DB3
LEEDS
4th Floor, 10 South Parade, Leeds LS1 5QS.
T: 0113 2446931 www.darntonb3.com

SCALE	PAPER SIZE	DATE	DRAWN	CHECKED
1:500	A1	19.07.23	DH	SW

STORE NUMBER	PROJECT No	DISCIPLINE CODE	DRAWING No
0191	WRE001	A	9003

CONSULTANT PROJECT No	STATUS	REVISION
15287	DD	01