


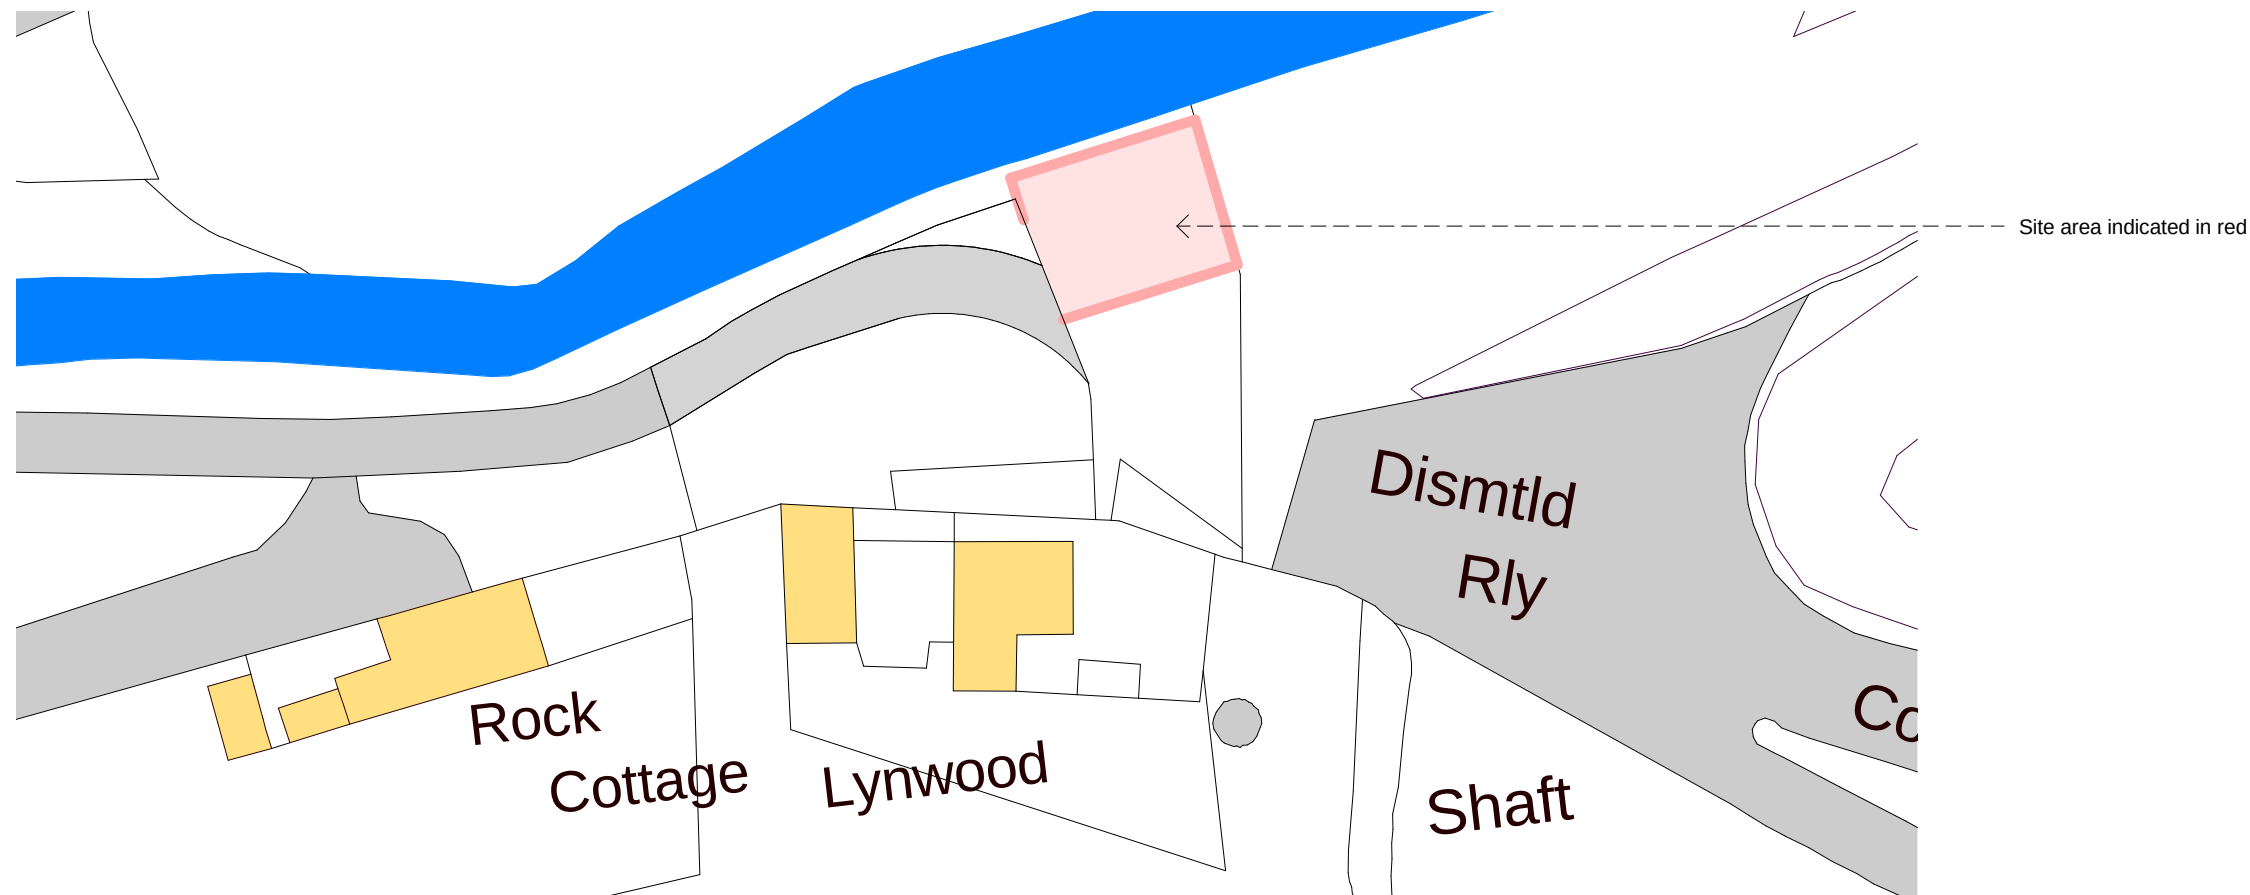

Existing Block Plan - Garage
1 : 500

The Contractor is responsible for checking all dimensions - any discrepancy to be brought to the attention of the client before proceeding with the work.

Where an item is covered by drawings of different scales, the larger scale drawing takes precedence.

Do not scale drawings - measured dimensions to be worked in all cases.

Revisions:
A) 17.3.2023 - Planning issue

BH ARCHITECTS LTD.

Barden • Queen Street • Treuddyn • Near Mold • Flintshire • CH7 4LU

Company Number 9280139

tel. 07970 771547


email. bharch@hotmail.com

site address
Lynwood • Maes-Y-Ffynnon Road • Minera • Wrexham
LL11 3DE

project
Proposed Detached Garage

description & scale
Existing Location and Block Plan -
Scale as shown when printed at A3

date	project number	drawing number	revision
March 2023	23/219	RD/01	A

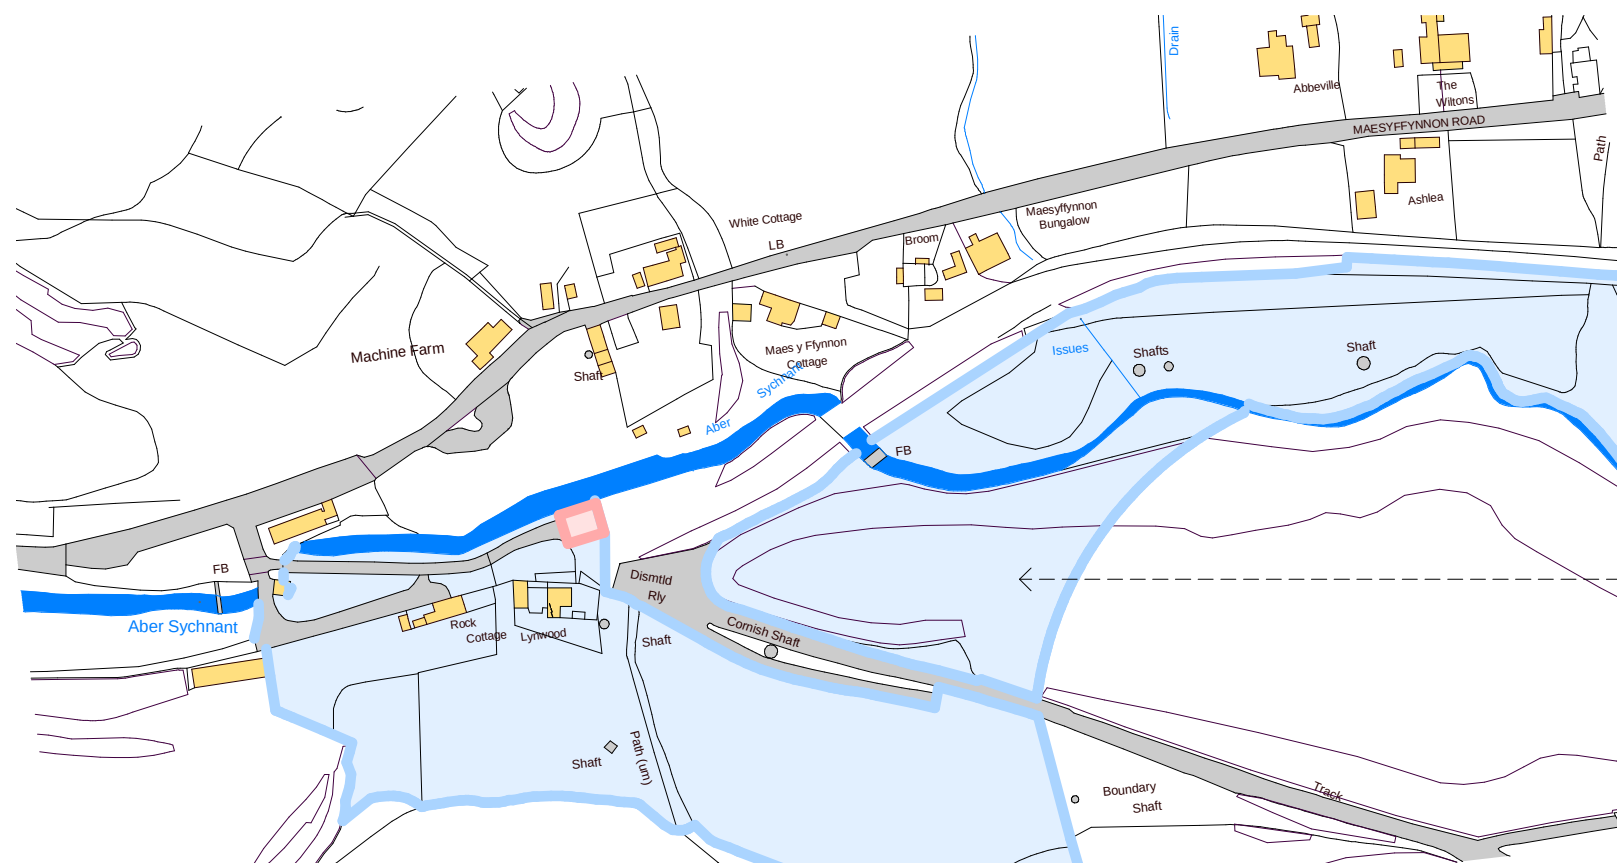

Existing Location Plan - Garage
1 : 2500

Ordnance Survey, (c) Crown Copyright 2023. All rights reserved
Licence number 100022432

