


- 1. Existing concrete roof tile.
- 2. Existing red brick finish.
- 3. Existing white uPVC windows.
- 4. Proposed white uPVC windows.
- 5. Proposed render



1 West
1 : 100



2 East
1 : 100

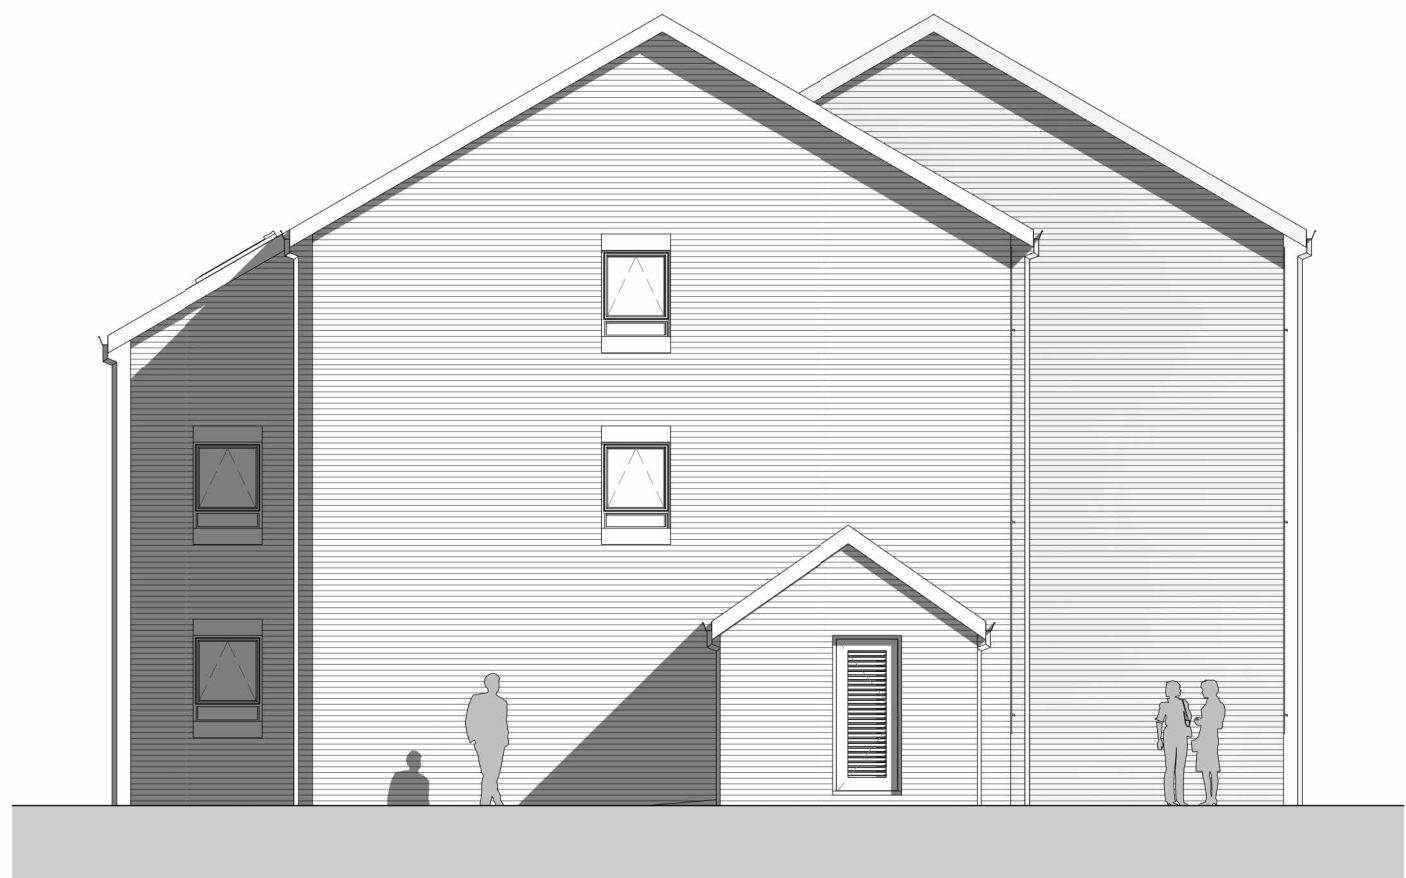

3 South
1 : 100



4 North
1 : 100

Rev.	Description	Issued	Date

JPH ARCHITECTS
LIMITED
t: 01745 300650 | e: info@jpharchitects.com | www.jpharchitects.com

PROJECT:
Barracksfield Estate: Hackett Court
DRAWING NAME:
Proposed Building
DRAWING NUMBER:
0423-JPH-XX-00-DR-A-023

DATE: 31.03.23	STATUS: S0	REV:
SCALE: As Indicated	PURPOSE OF ISSUE: Planning	@ A1