



1 Elevation A-A
1 : 100

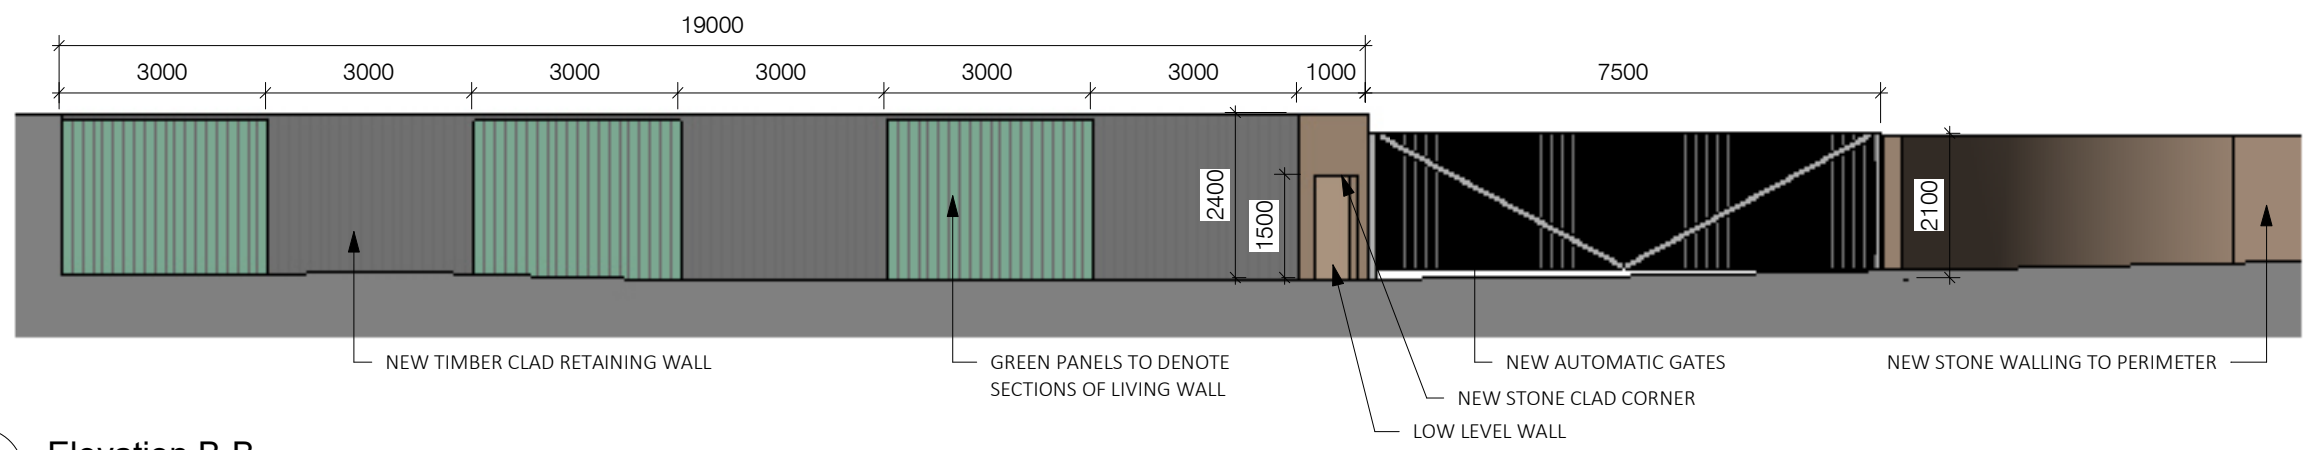

2 Elevation B-B
1 : 100

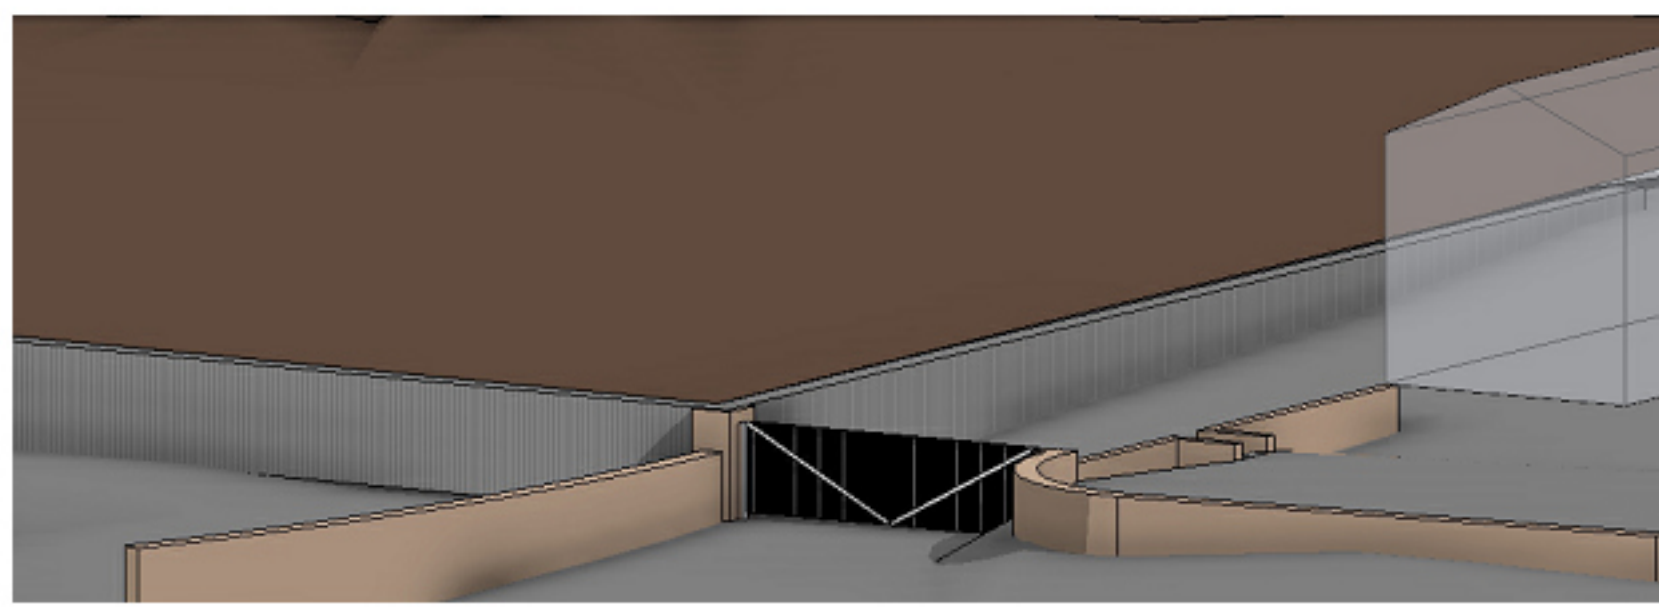

Rev	Date	Description	Dr	Ch
Barron Design				
Address	28 Cathedral Road, Cardiff, CF11 9LJ			
Website	4 Oak Drive, Marford, LL12 8XT			
CIAT	barrondesign.co.uk			
	Chartered Practice Number F2683			
Client	Mr & Mrs Phillips			
Project	New Entrance Lower Rackery Barns			
Project No	P645			
Drawing	Proposed Retaining Wall Elevations			
Issue Status	Planning			
A3	1 : 100			
Drawing No	BDL 155			
	Rev			