



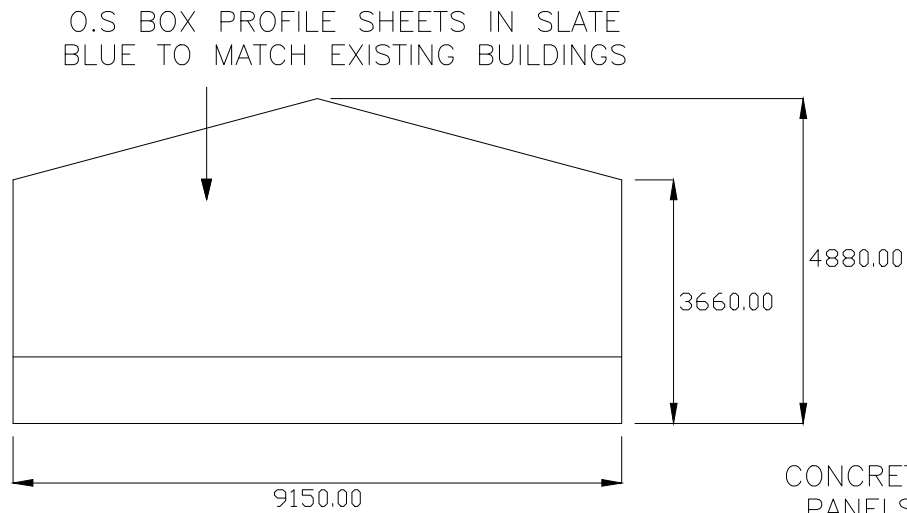

END VIEW

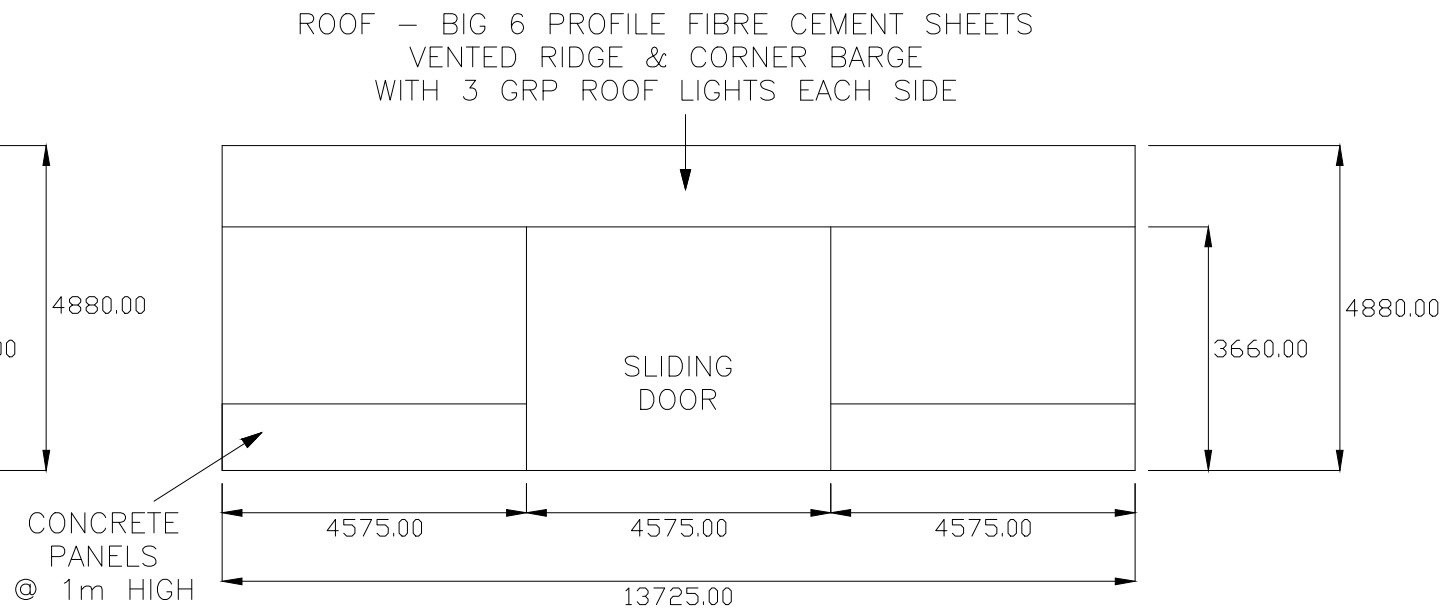

FRONT VIEW

ROOF
PURLINS — 7" x 3" TREATED TIMBERS @ 15"
STEEL — 203 x 133 x 25Kg RED OXIDE FINISH

GUTTERS
100mm BLACK PLASTIC + 80mm DOWN PIPES



FLOOR PLAN

MALCOLM EVANS
CAE GLAS FARM
NANTRY
LLANGOLLEN
LL20 7DH

SCALE

1:50mm

A1

AGRICULTURAL SHED
FOR EXISTING
LIVESTOCK