


PROPOSED ERECTION OF 16 No 1700MM x 1000MM x 40MM SOLAR PANELS AT
NEW BROUGHTON FARM, SOUTHSEA ROAD, NEW BROUGHTON, WREXHAM, LL14 6TD

Dated JUNE 2023


Drawing No. 790/3

Scales - As stated

Revisions

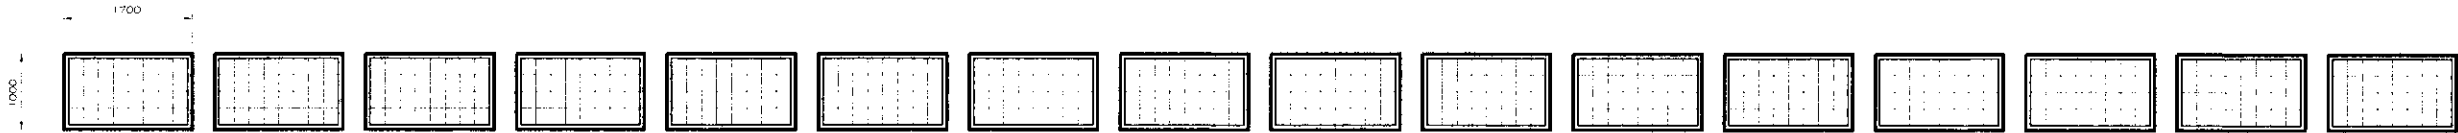

PROPOSED ELEVATION OF AN ARRAY OF 16 No 1700MM x 1000MM x 40MM SOLAR PANELS (SCALE 1 : 100)
(Please note that the thickness of each panel is 40mm)

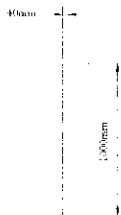

PROPOSED SIDE ELEVATION OF A SOLAR PANELS (SCALE 1 : 50)
(Please note that the thickness of each panel is only 40mm)