


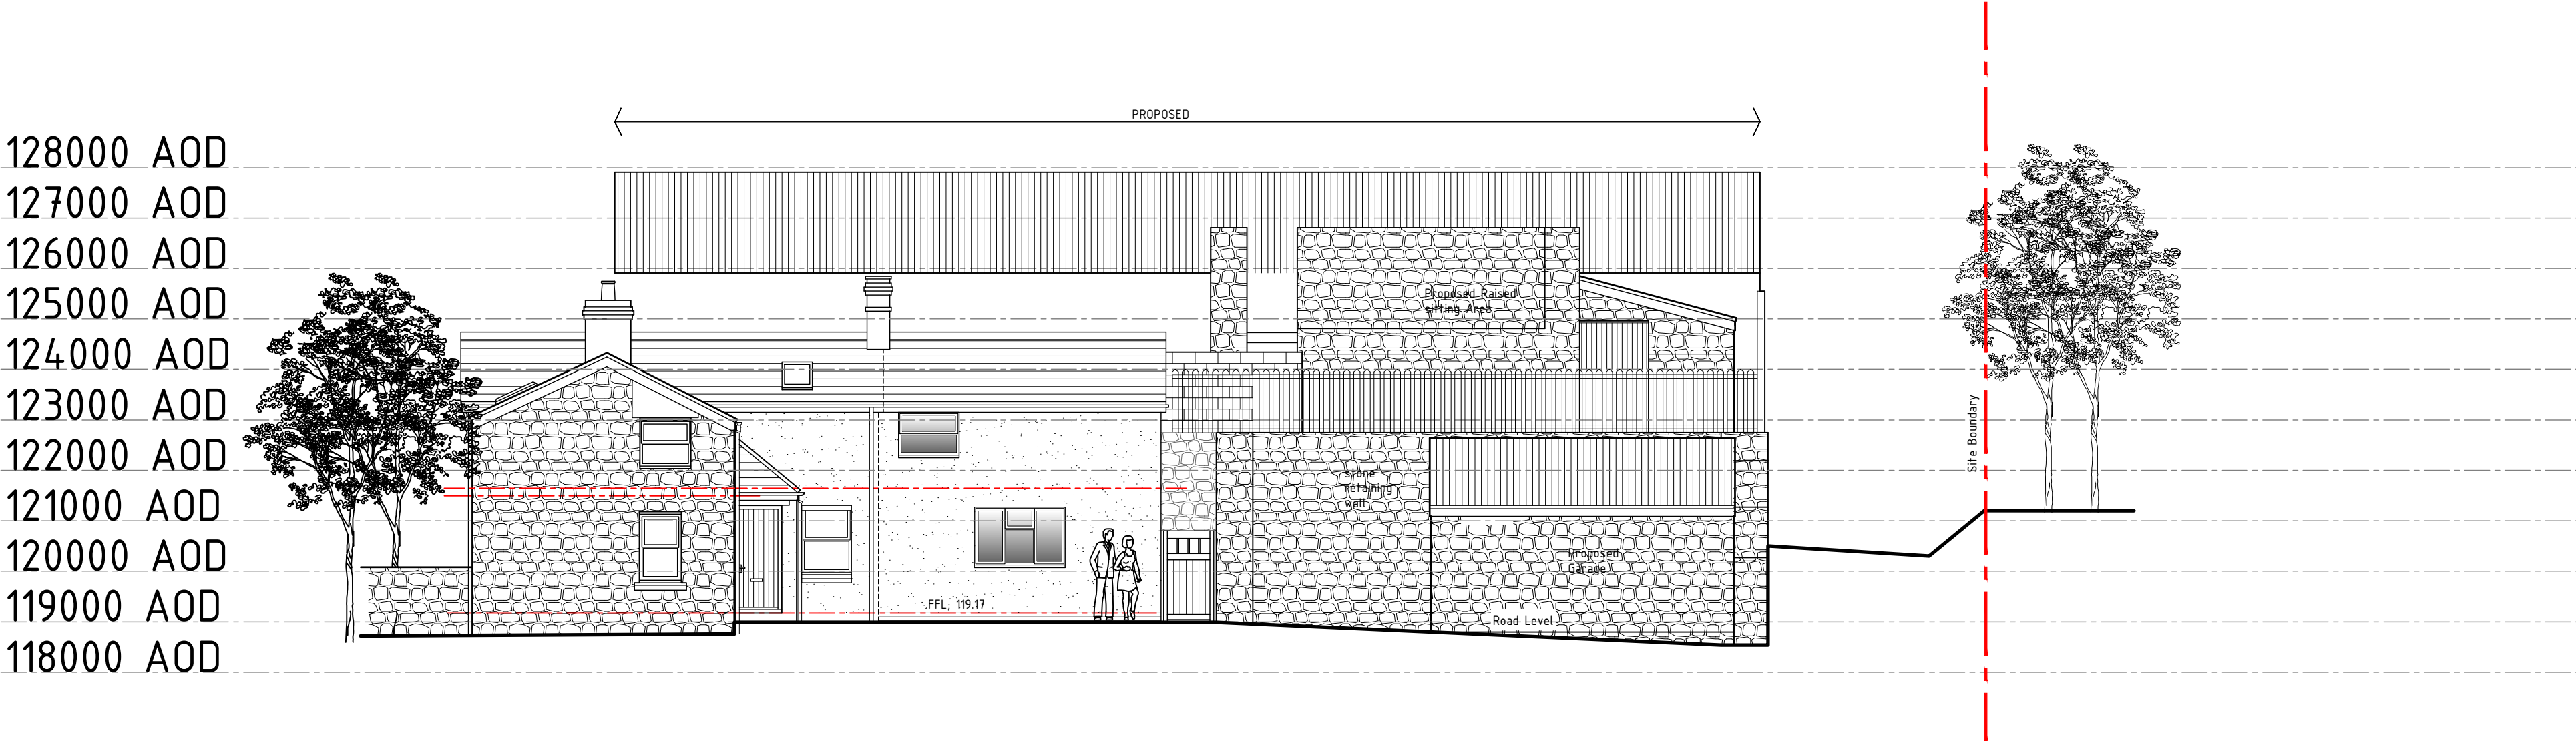

Section BB-01

Proposed



HDS Architectural Services, The Foundry,
15 York Street, Wrexham
LL13 8LW
Tel: (01978) 345250
www.hdsarchitectural.co.uk

Project; 28 King Street, Cefn Mawr, Wrexham, L114 3BH	
Title; External Works - Section BB-01	Scale (A3); 1:50
Dwg No; KS/PD/02a	Date; 23.05.23
Revision;	