


One Oak Cottage West, Gyfelia, Wrexham

Site Location & Layout Plans


Site Location Plan

1:1250@A1

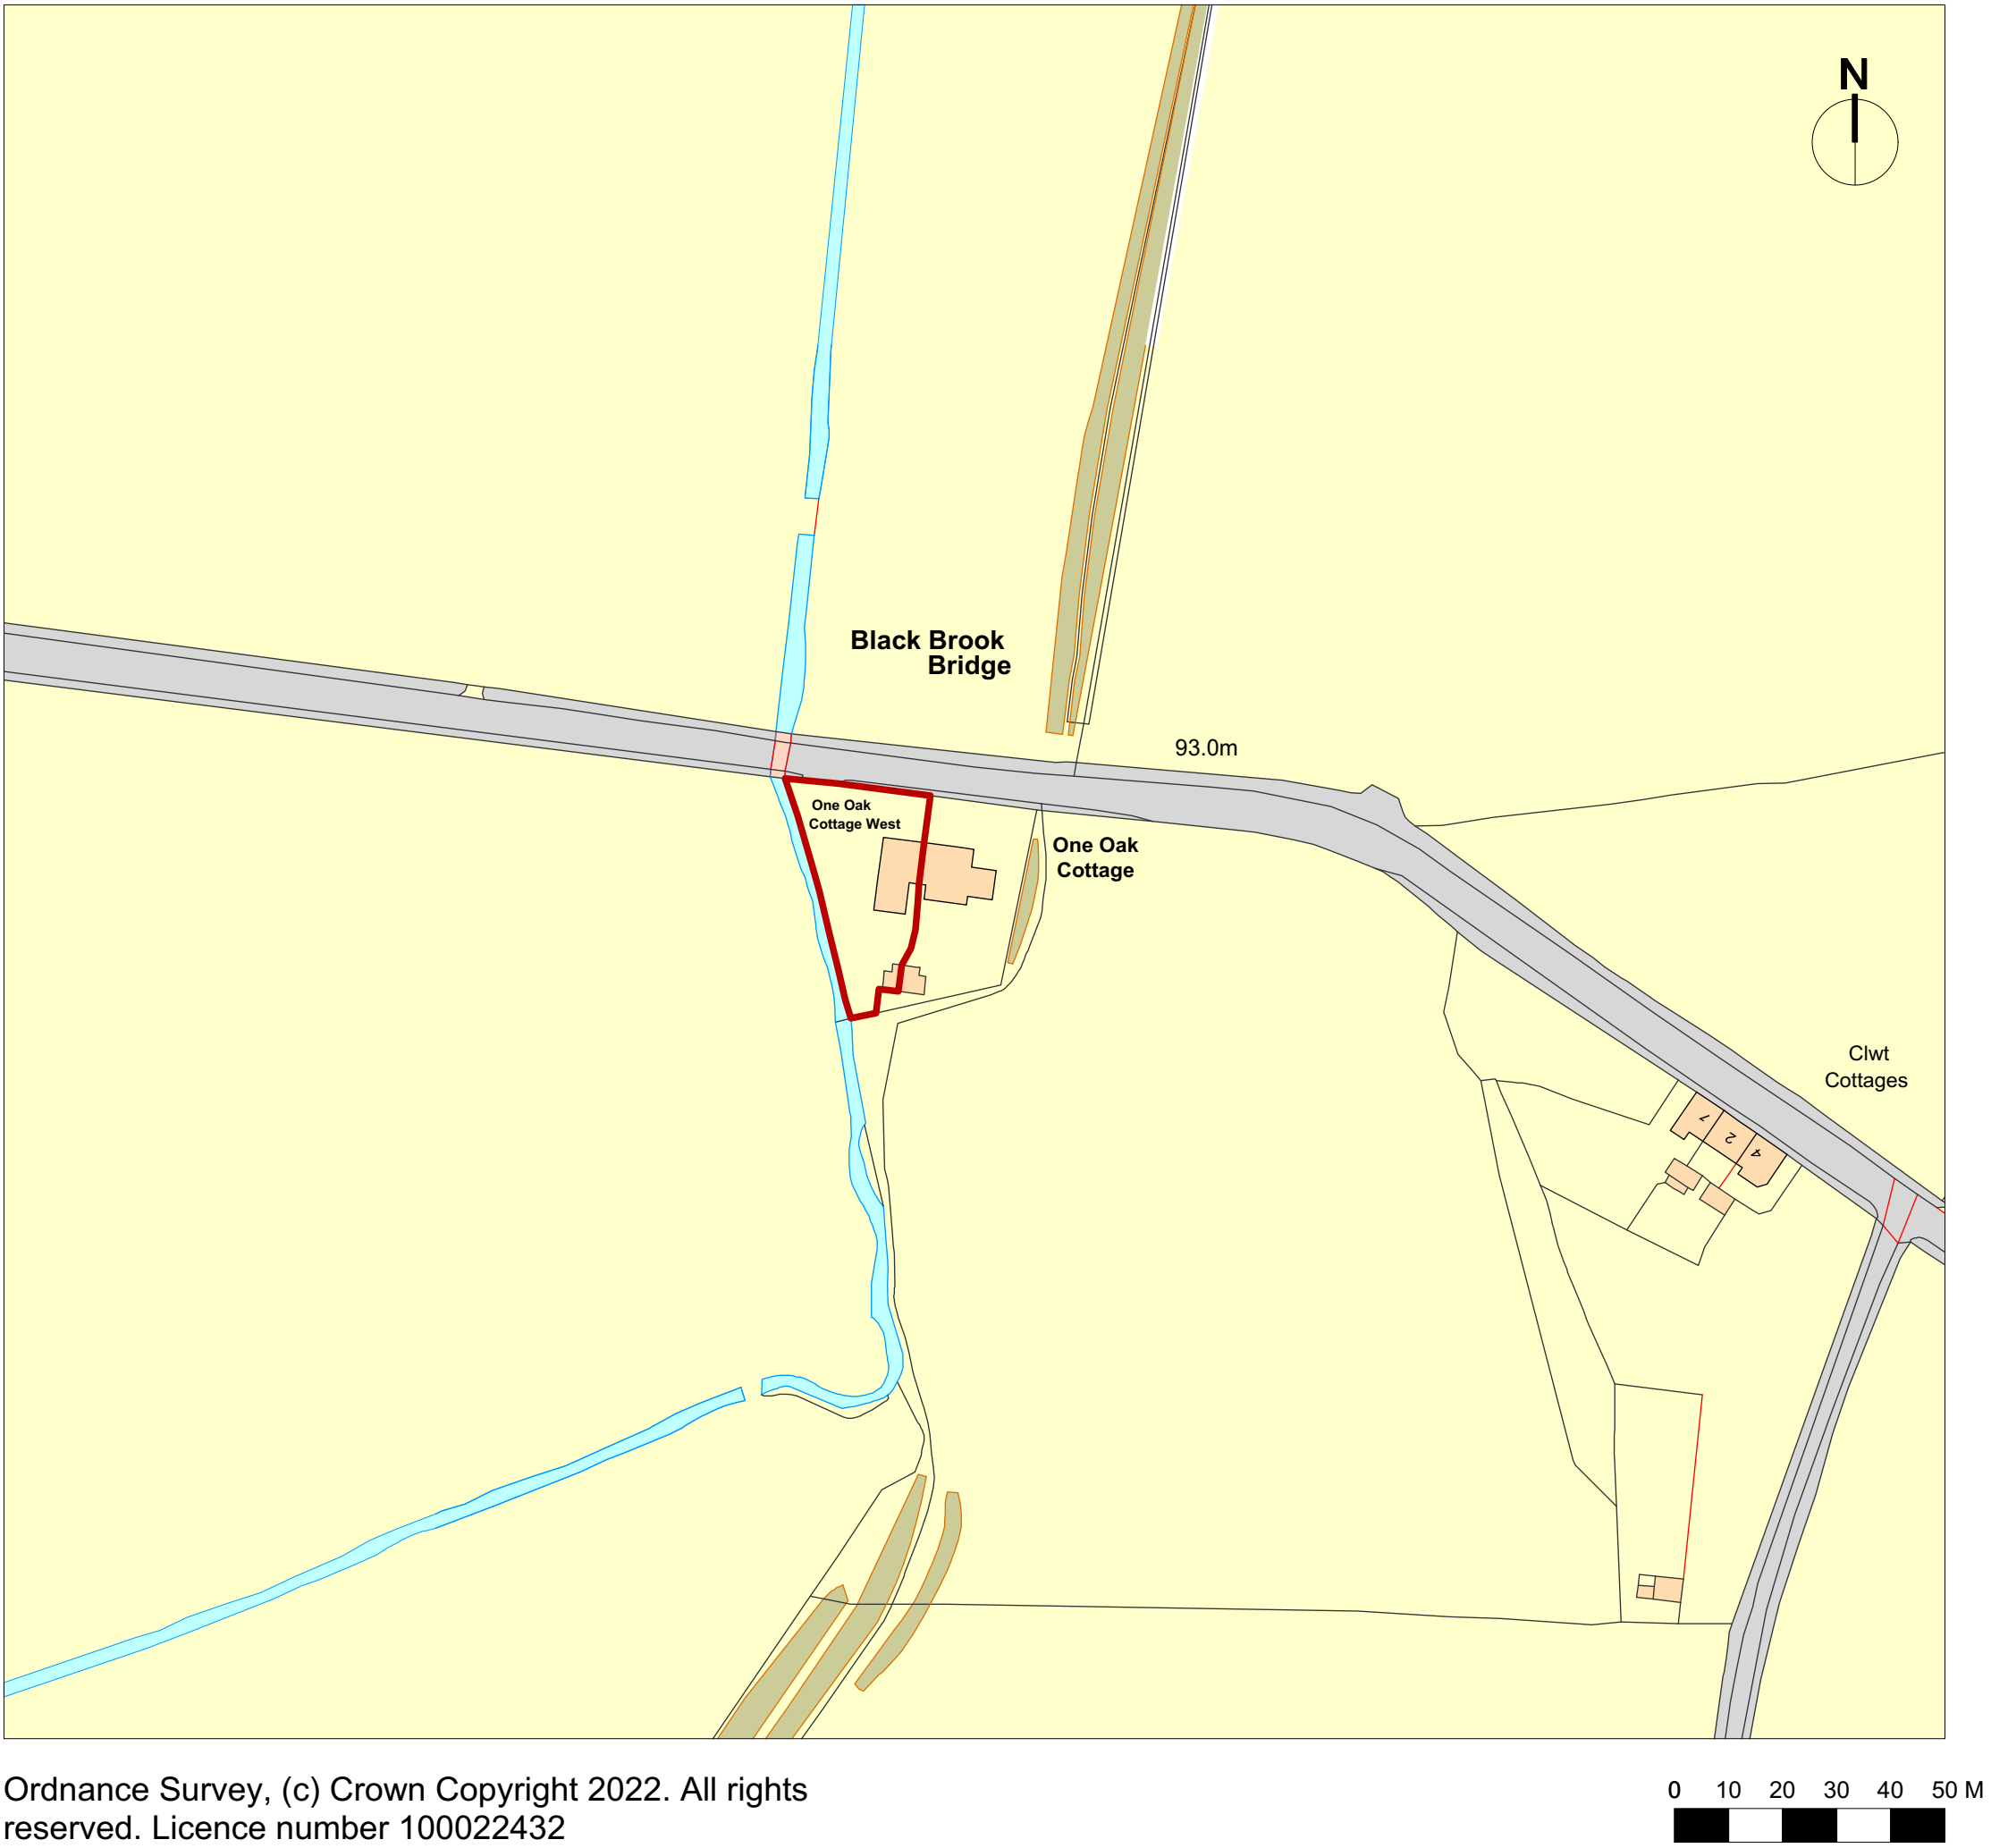

Site Layout Plan

1:200@A1

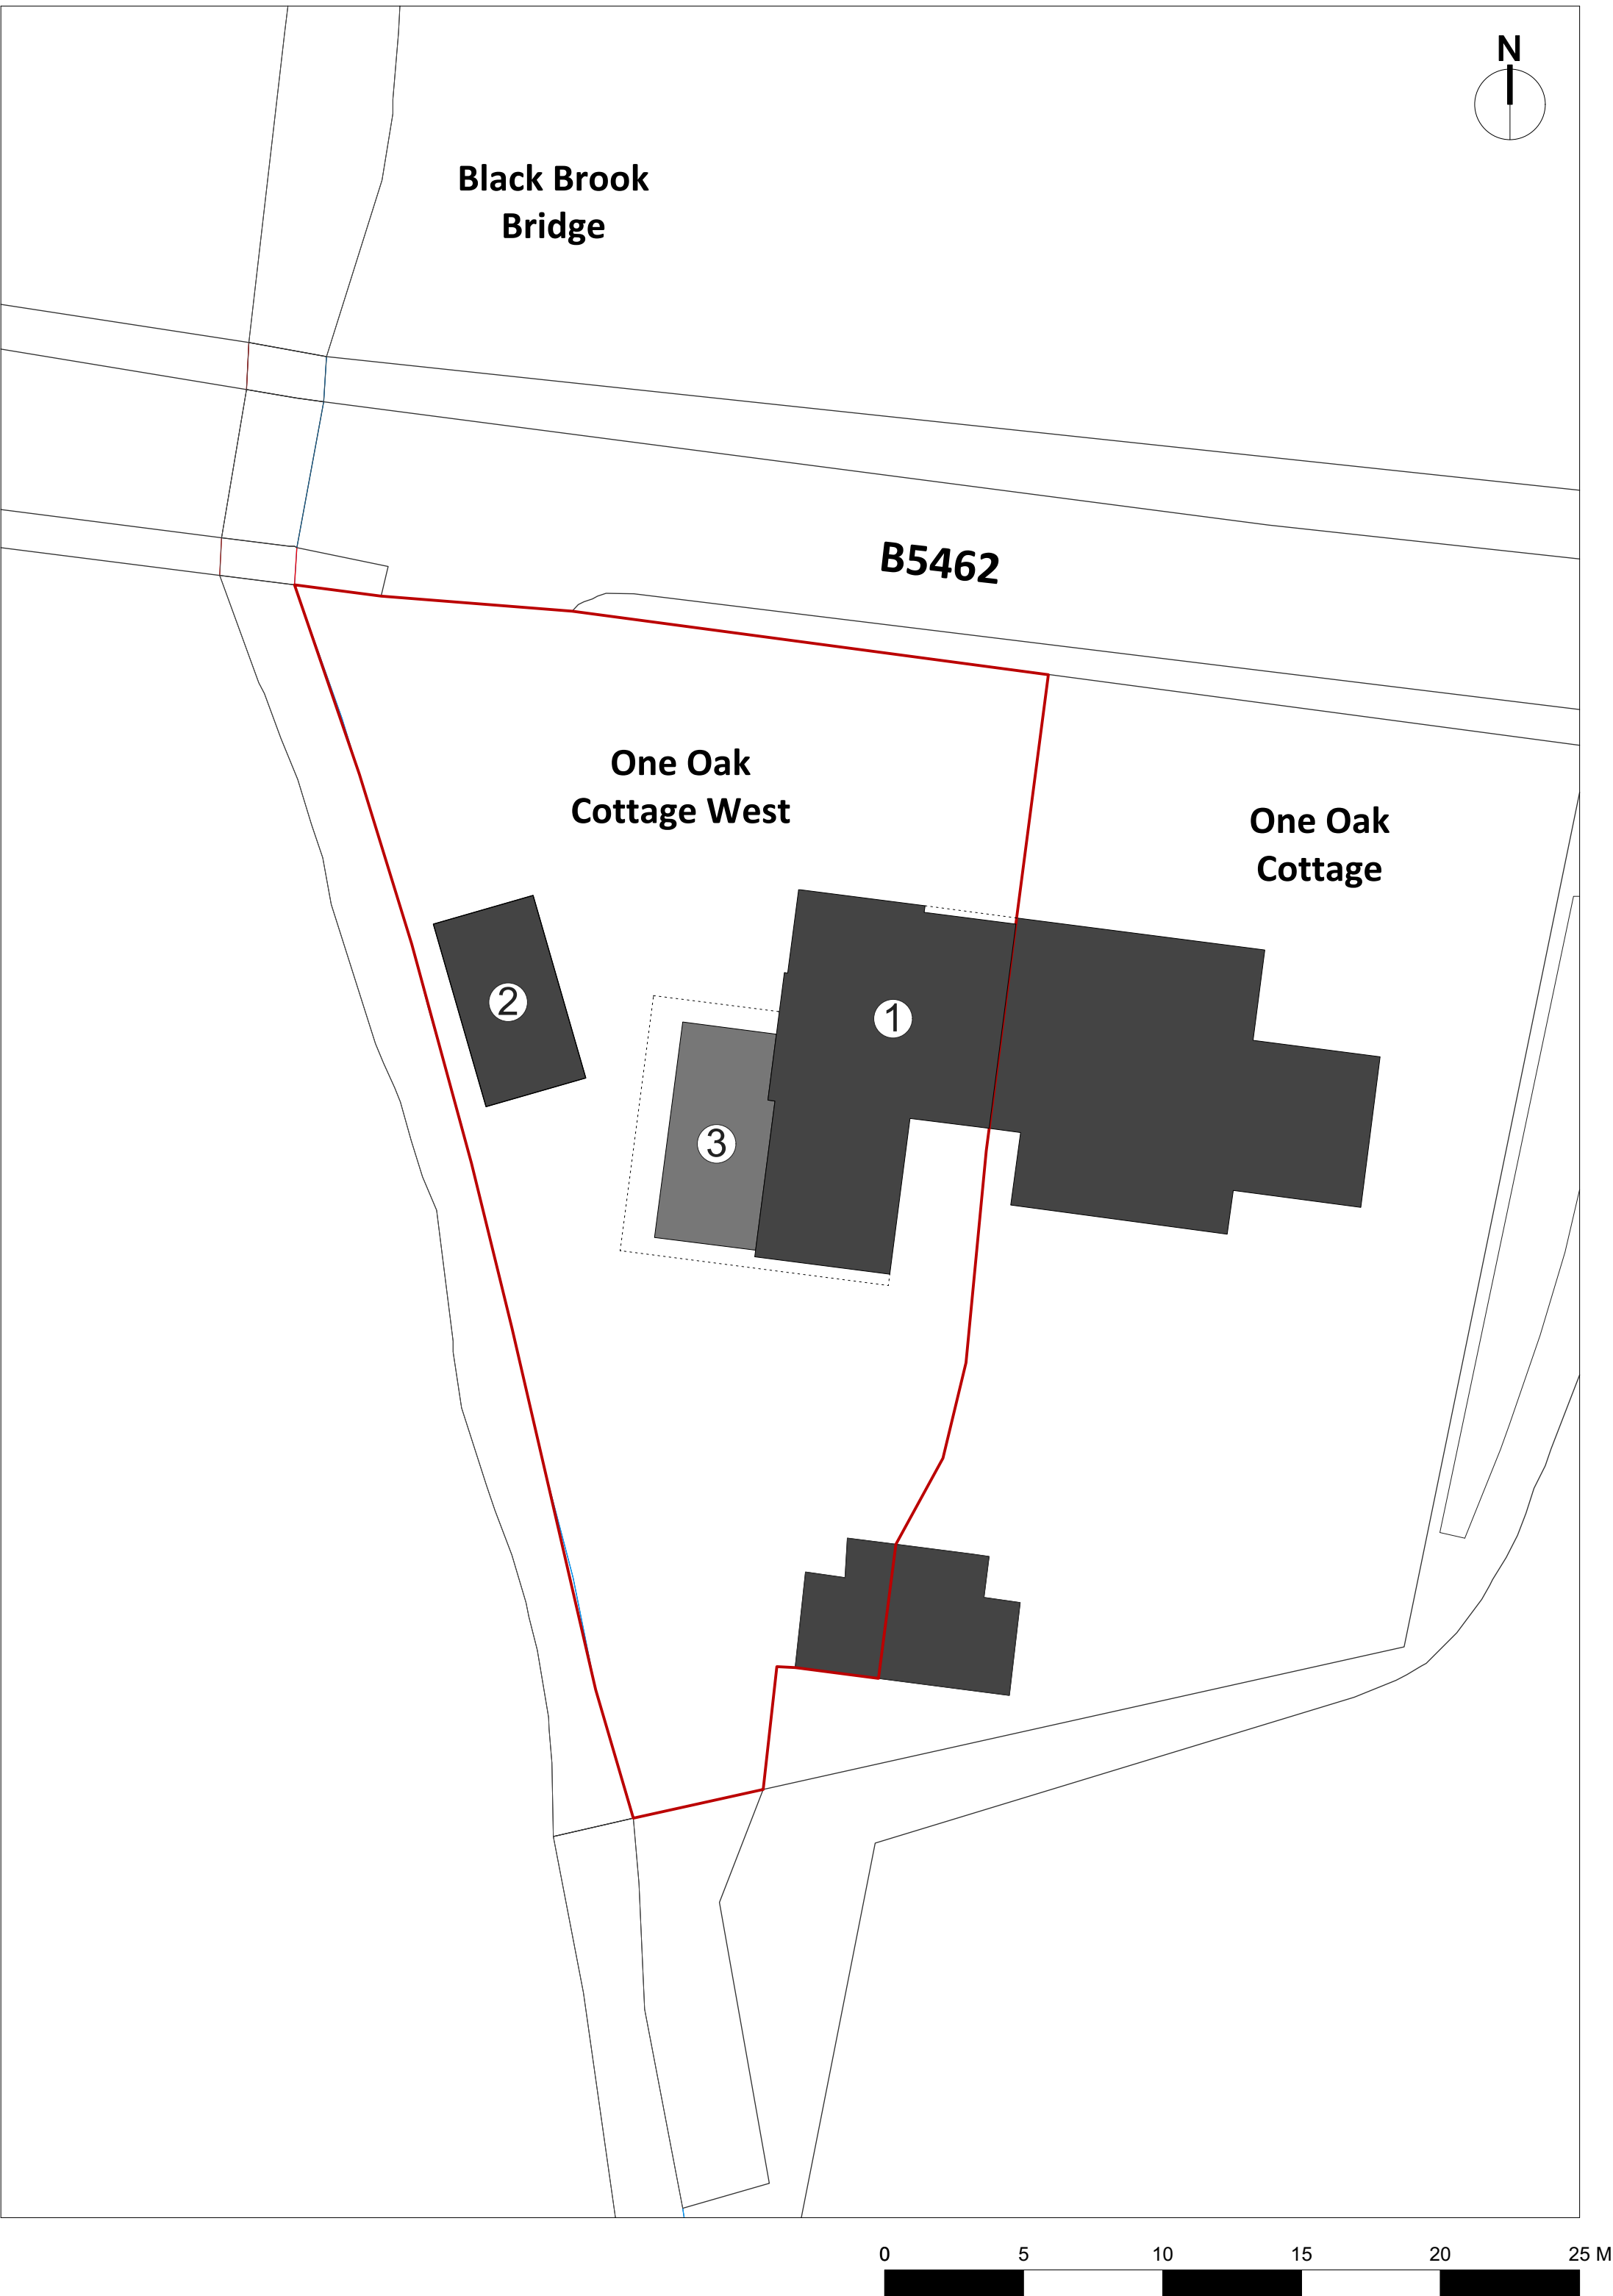

revisions

Key

- ① Existing dwelling
- ② Existing garage
- ③ Proposed single storey side extension

NWD Architects

Cheshire Office
Old Coach Road, Kelsall, Tarporley, Cheshire, CW6 0QJ
T 01829 751555
E enquiries@nwdarchitects.co.uk

Client

Mr and Mrs Sumner

Project

One Oak Cottage West, Gyfelia, Wrexham

Title

Site Location & Layout Plans

Drawing No	Revision	Scale	Date
6807_01		varies@A1	February 22

Do not scale off this drawing. All dimensions to be checked on site prior to beginning work. Report immediately in writing to project architect if any discrepancies are found between this drawing and information recorded on site or given elsewhere.