



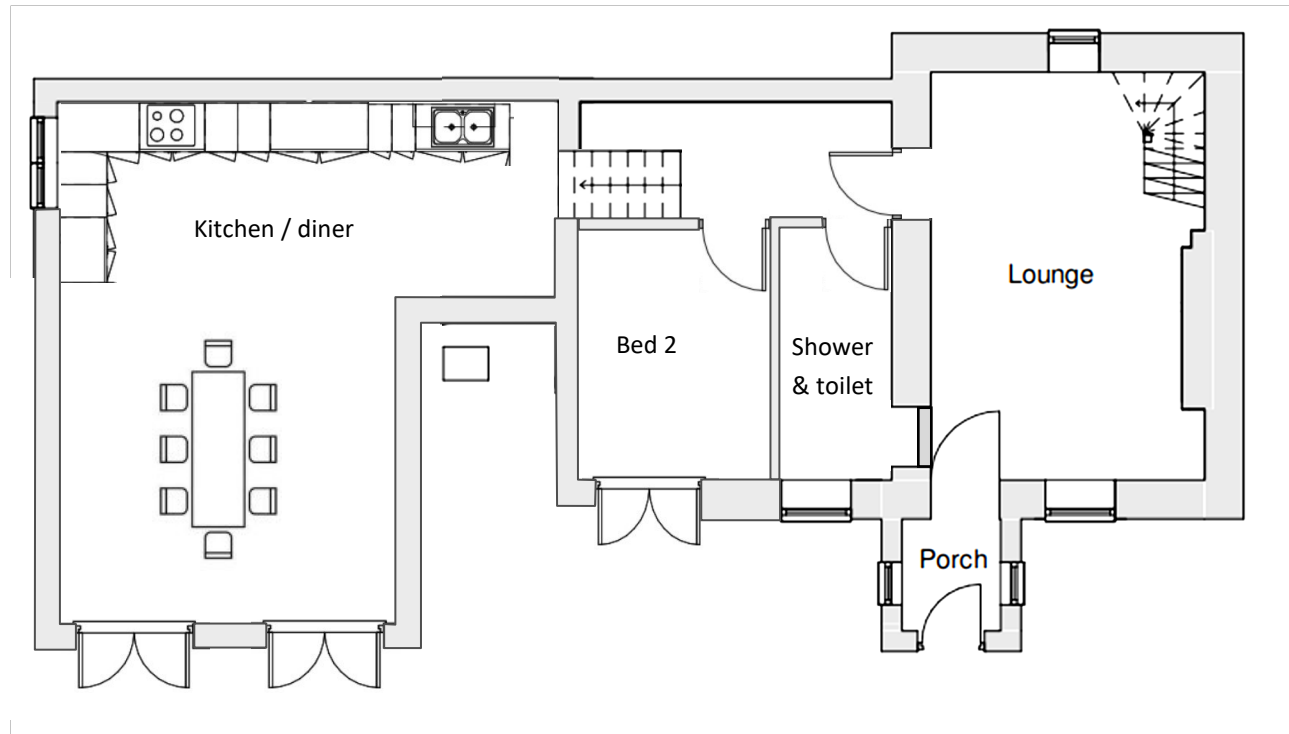


Ground floor

1:100

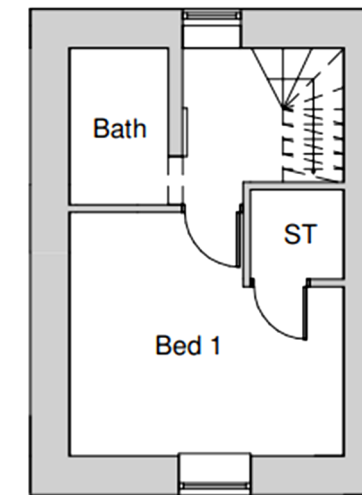

First Floor

1 : 100

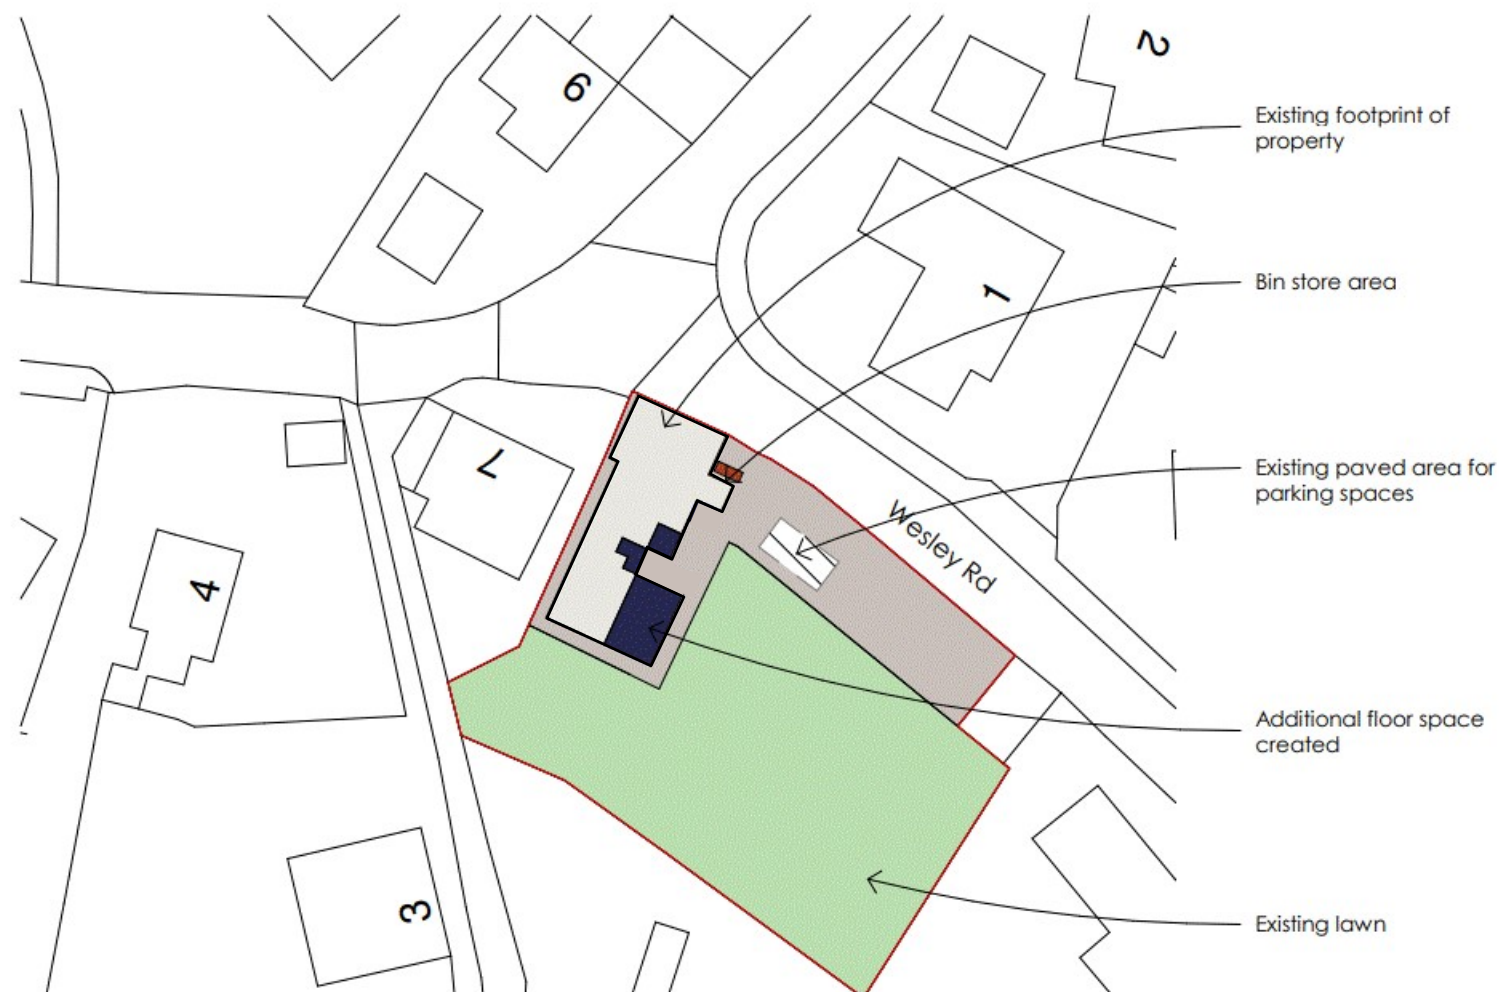

Proposed Site Plan

1 : 500

