


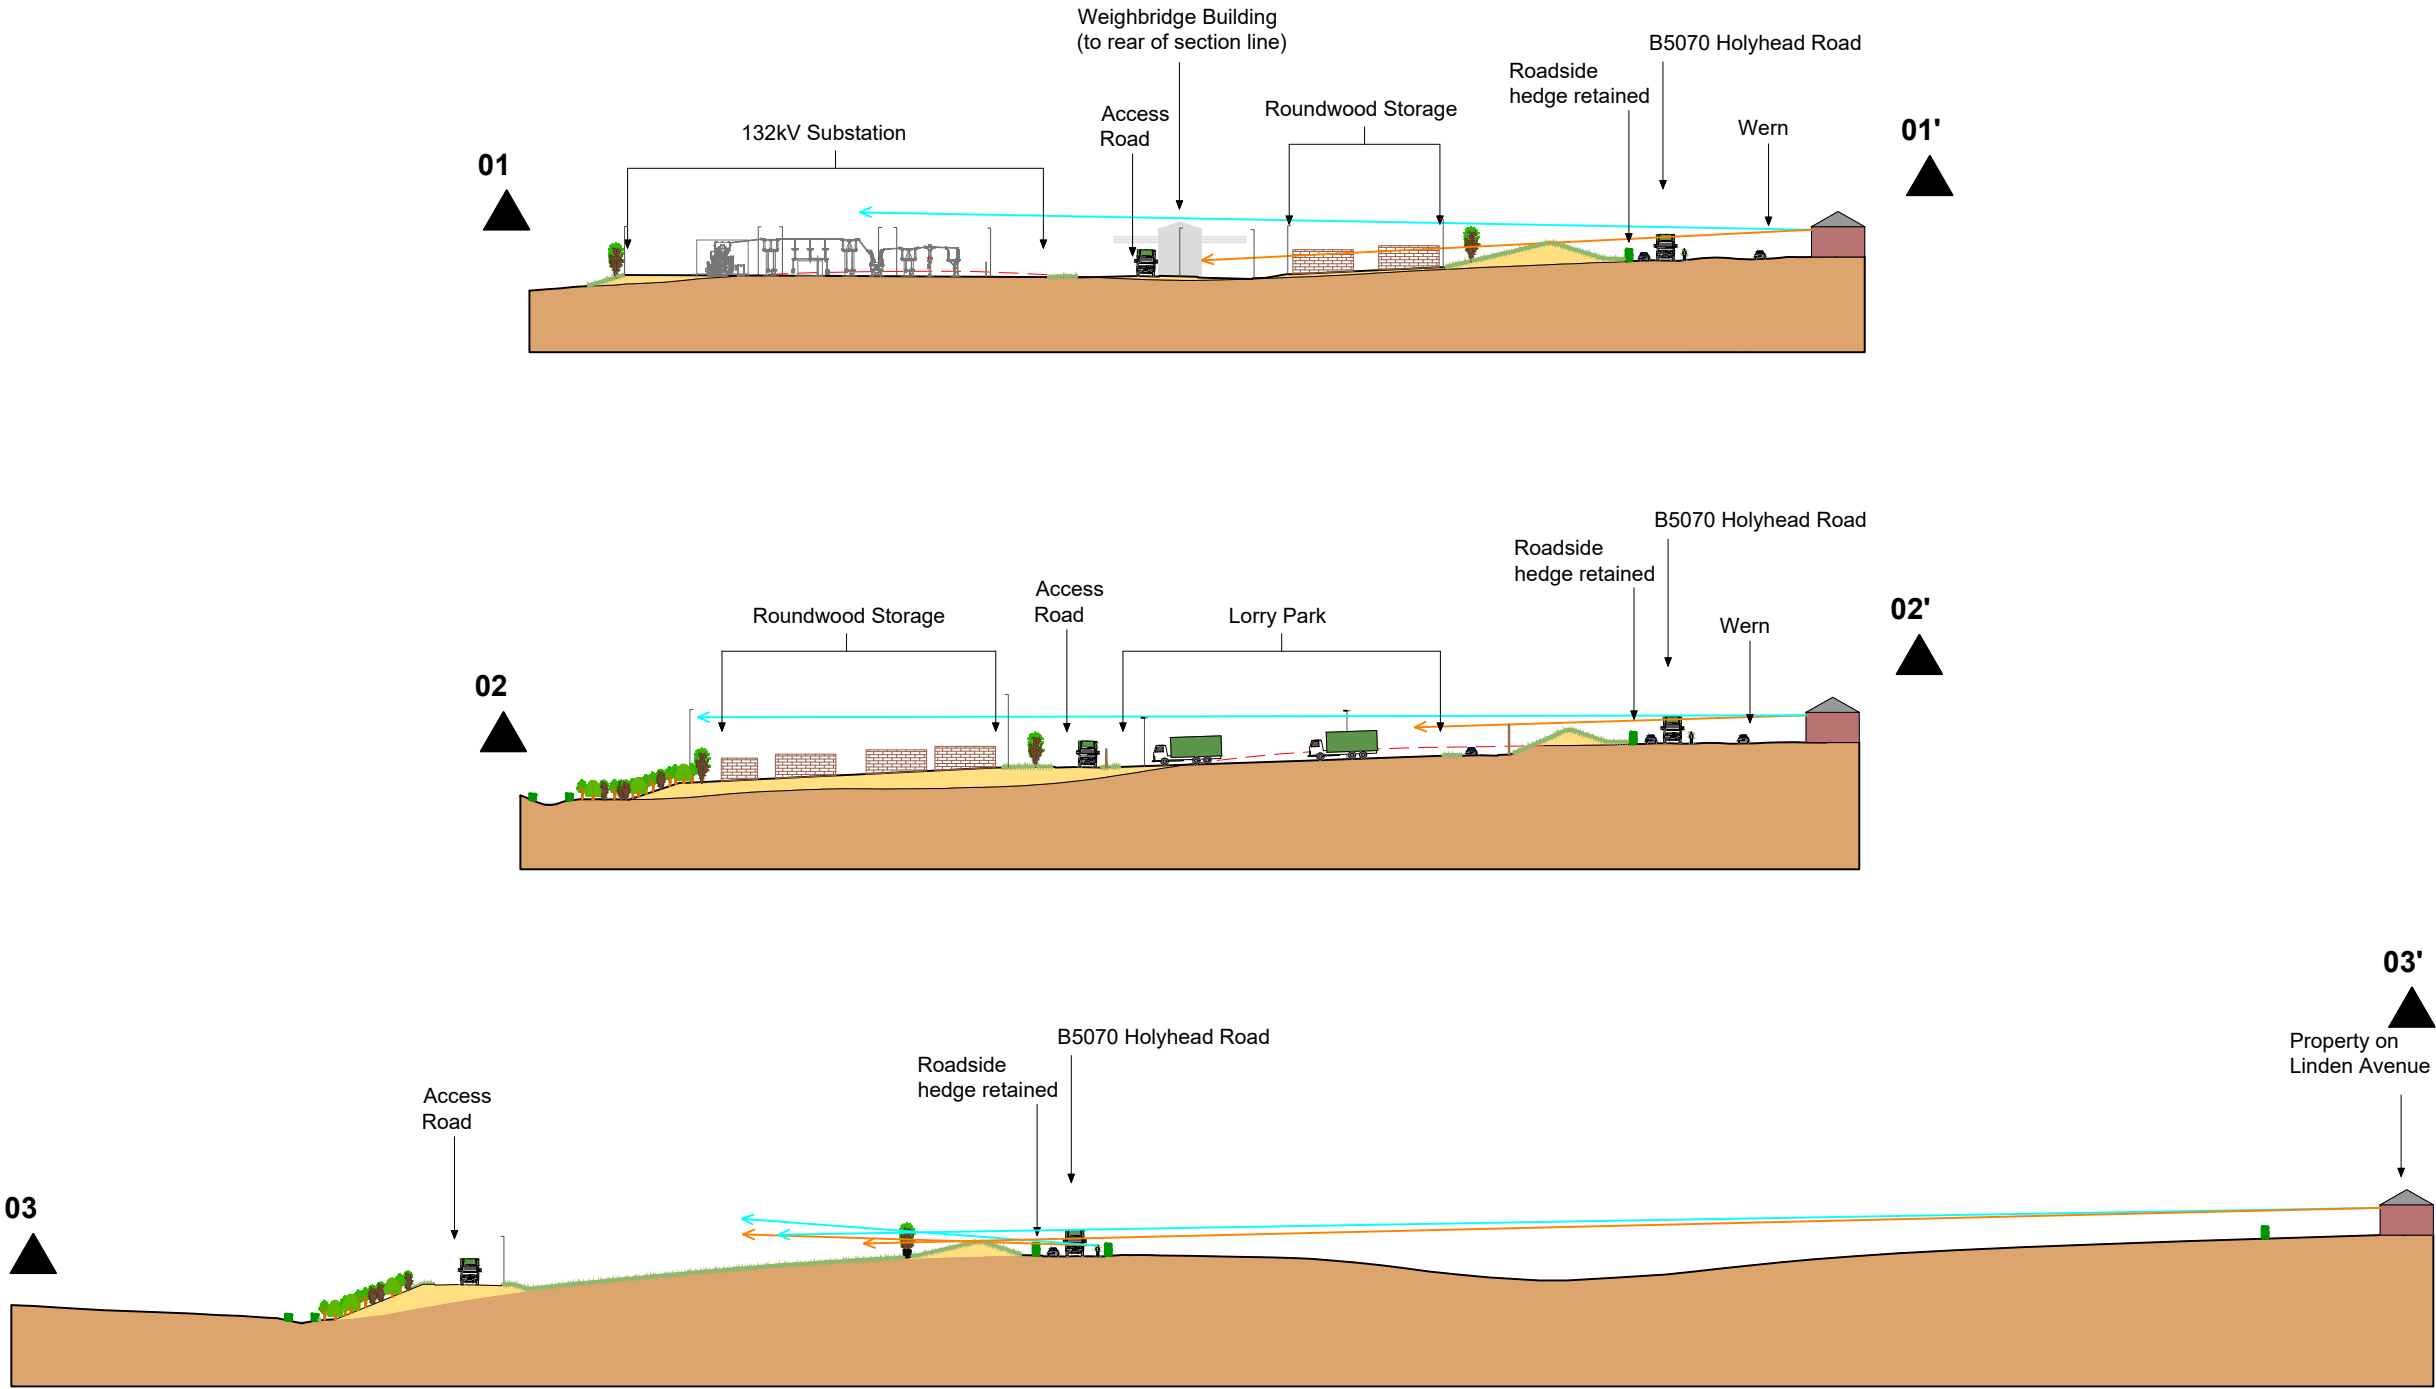

This drawing is the copyright of AXIS P.E.D Limited and may not be loaned, copied or reproduced in any way -or used for any offer, quote, tender or construction purposes without written consent of the company to do so

Follow any figured dimensions - do not scale for construction purposes. IF IN DOUBT ASK.

Revision History		Date
A	LAYOUT CHANGE	20-07-23

Key:

	Existing Ground
	Areas of Cut
	Areas of Fill
	Roundwood storage piles (max. height 4m)
	Proposed New Woodland Planting
	Proposed Specimen Tree Planting
	Proposed New Hedgerow Planting
	Proposed Lighting Column
	Proposed Acoustic Screen - typically close board timber fence
	Residential Property on Wern
	Line of Sight from First Floor Window (without proposed planting)
	Line of Sight from First Floor Window (with proposed planting)

NOTES:

- Proposed planting is shown based on likely heights approximately five years after planting (5-6m for specimen trees, and 3-4m for new woodland)
- Refer to Figure 4.3a for the arrangement of proposed planting, and for the location of the sections

Cheshire Office: Well House Barns Bretton Cheshire CH4 8DH		South Manchester Office: Carnegie House 76 Water Lane Wilmslow SK9 5BB		axis
0844 8700 007		- www.axisped.co.uk		
client: KRONOSPAN				
project: KRONOSPAN NORTH ACCESS ROAD				
drawing title: PROPOSED DEVELOPMENT - ILLUSTRATIVE LANDSCAPE CROSS SECTIONS SHEET 1				
date: JULY 2023		drawn by:		checked:
drawing number:		AM		BC
Planning Drawing 4a		status: FOR PLANNING		
scale(s): 1:1250@A3		rev: A		
planning environment design				