



NORTH

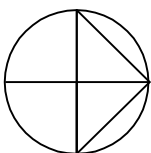


Ordnance Survey
Ukmapcentre.com

Ordnance Survey
Ukmapcentre.com

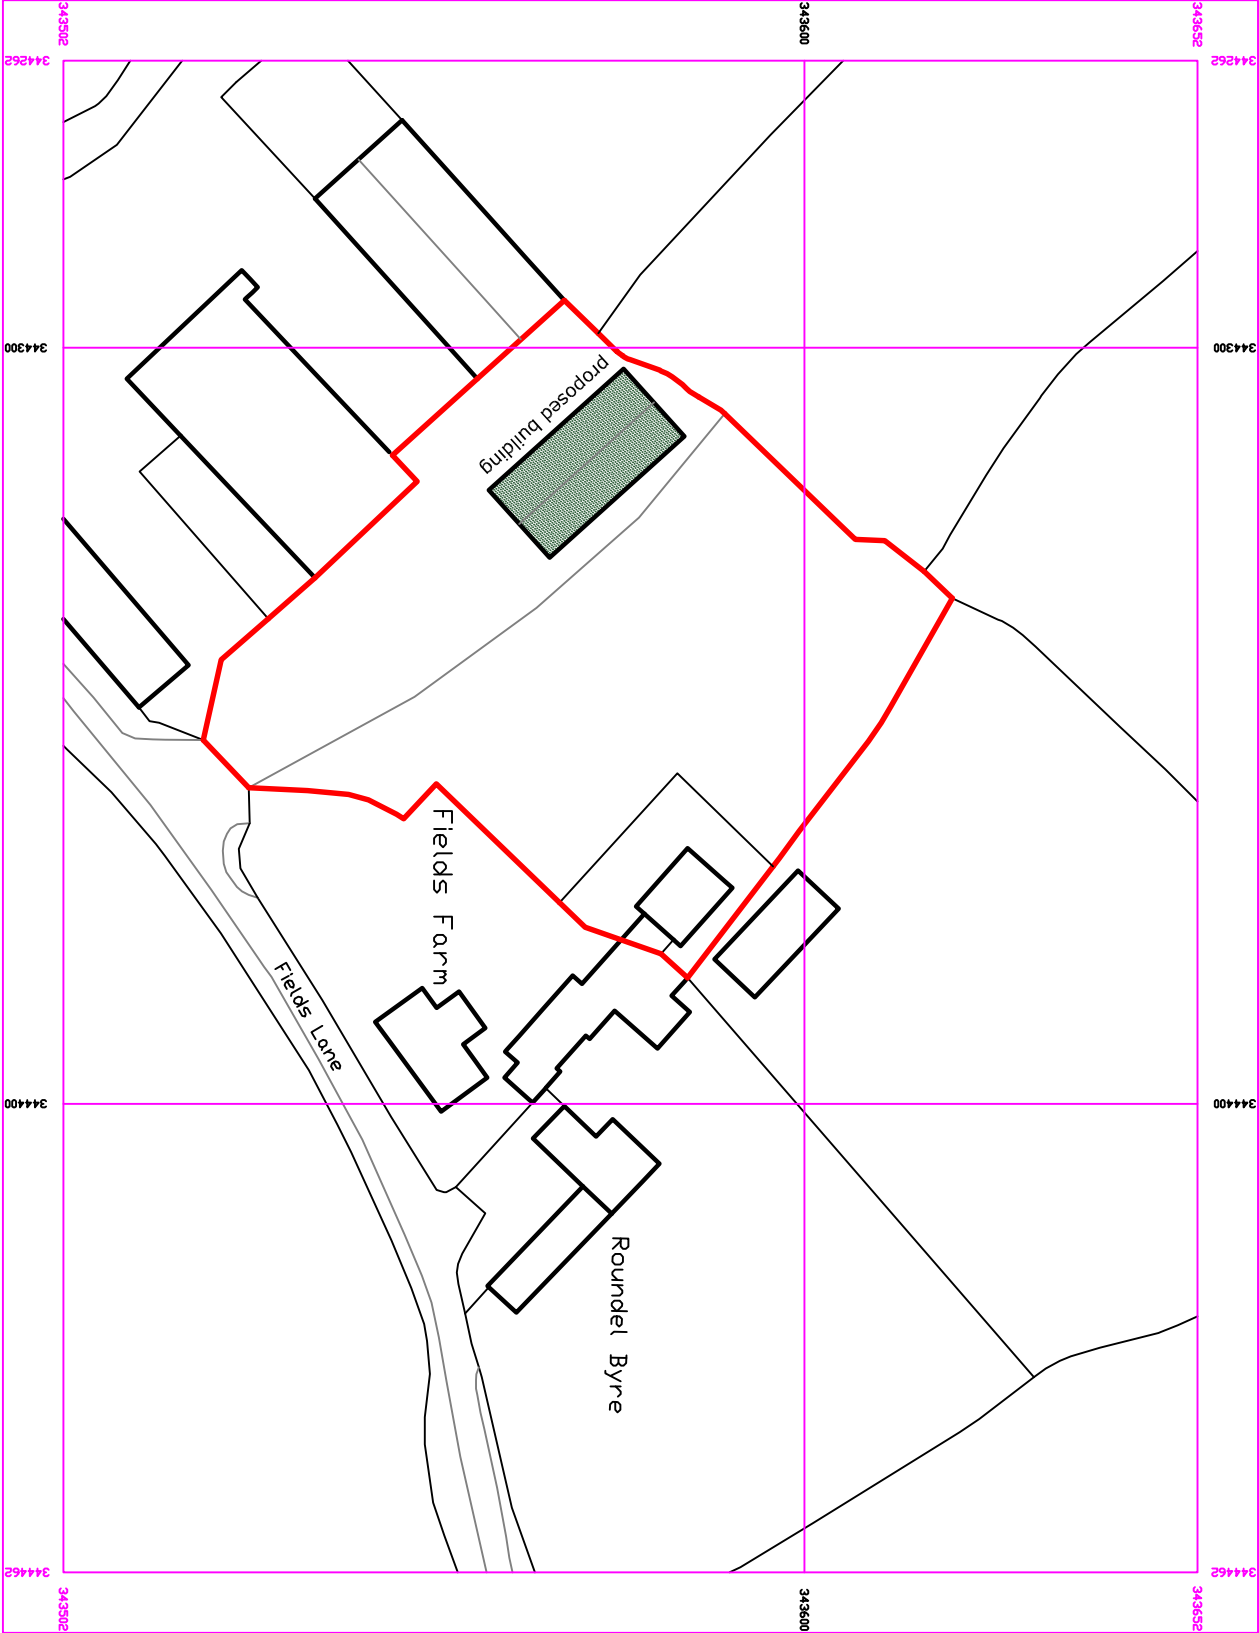

Serial number: 267869
© Crown copyright and database right 2023
Ordnance Survey licence 100048957
Reproduction in whole or in part is prohibited
without the prior permission of Ordnance Survey

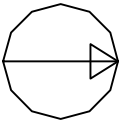

go2plan

Design & Planning

Tel: 07957 634478 email: jon@go2plan.co.uk

PROPOSED LOCATION PLAN:
Proposed General Purpose Agricultural Storage Building
FIELDS FARM, FIELDS LANE
WILLINGTON, MALPAS, SY14 7LR



Dwg No. FFW 002
Scale: 1 : 1000 @ A3
date: 09.08.23
drawn: jon evans