


Cable Containment Route Legend	
—	DC Containment Route - External
—	DC Containment Route - Internal
—	AC Containment Route - External
—	AC Containment Route - Internal

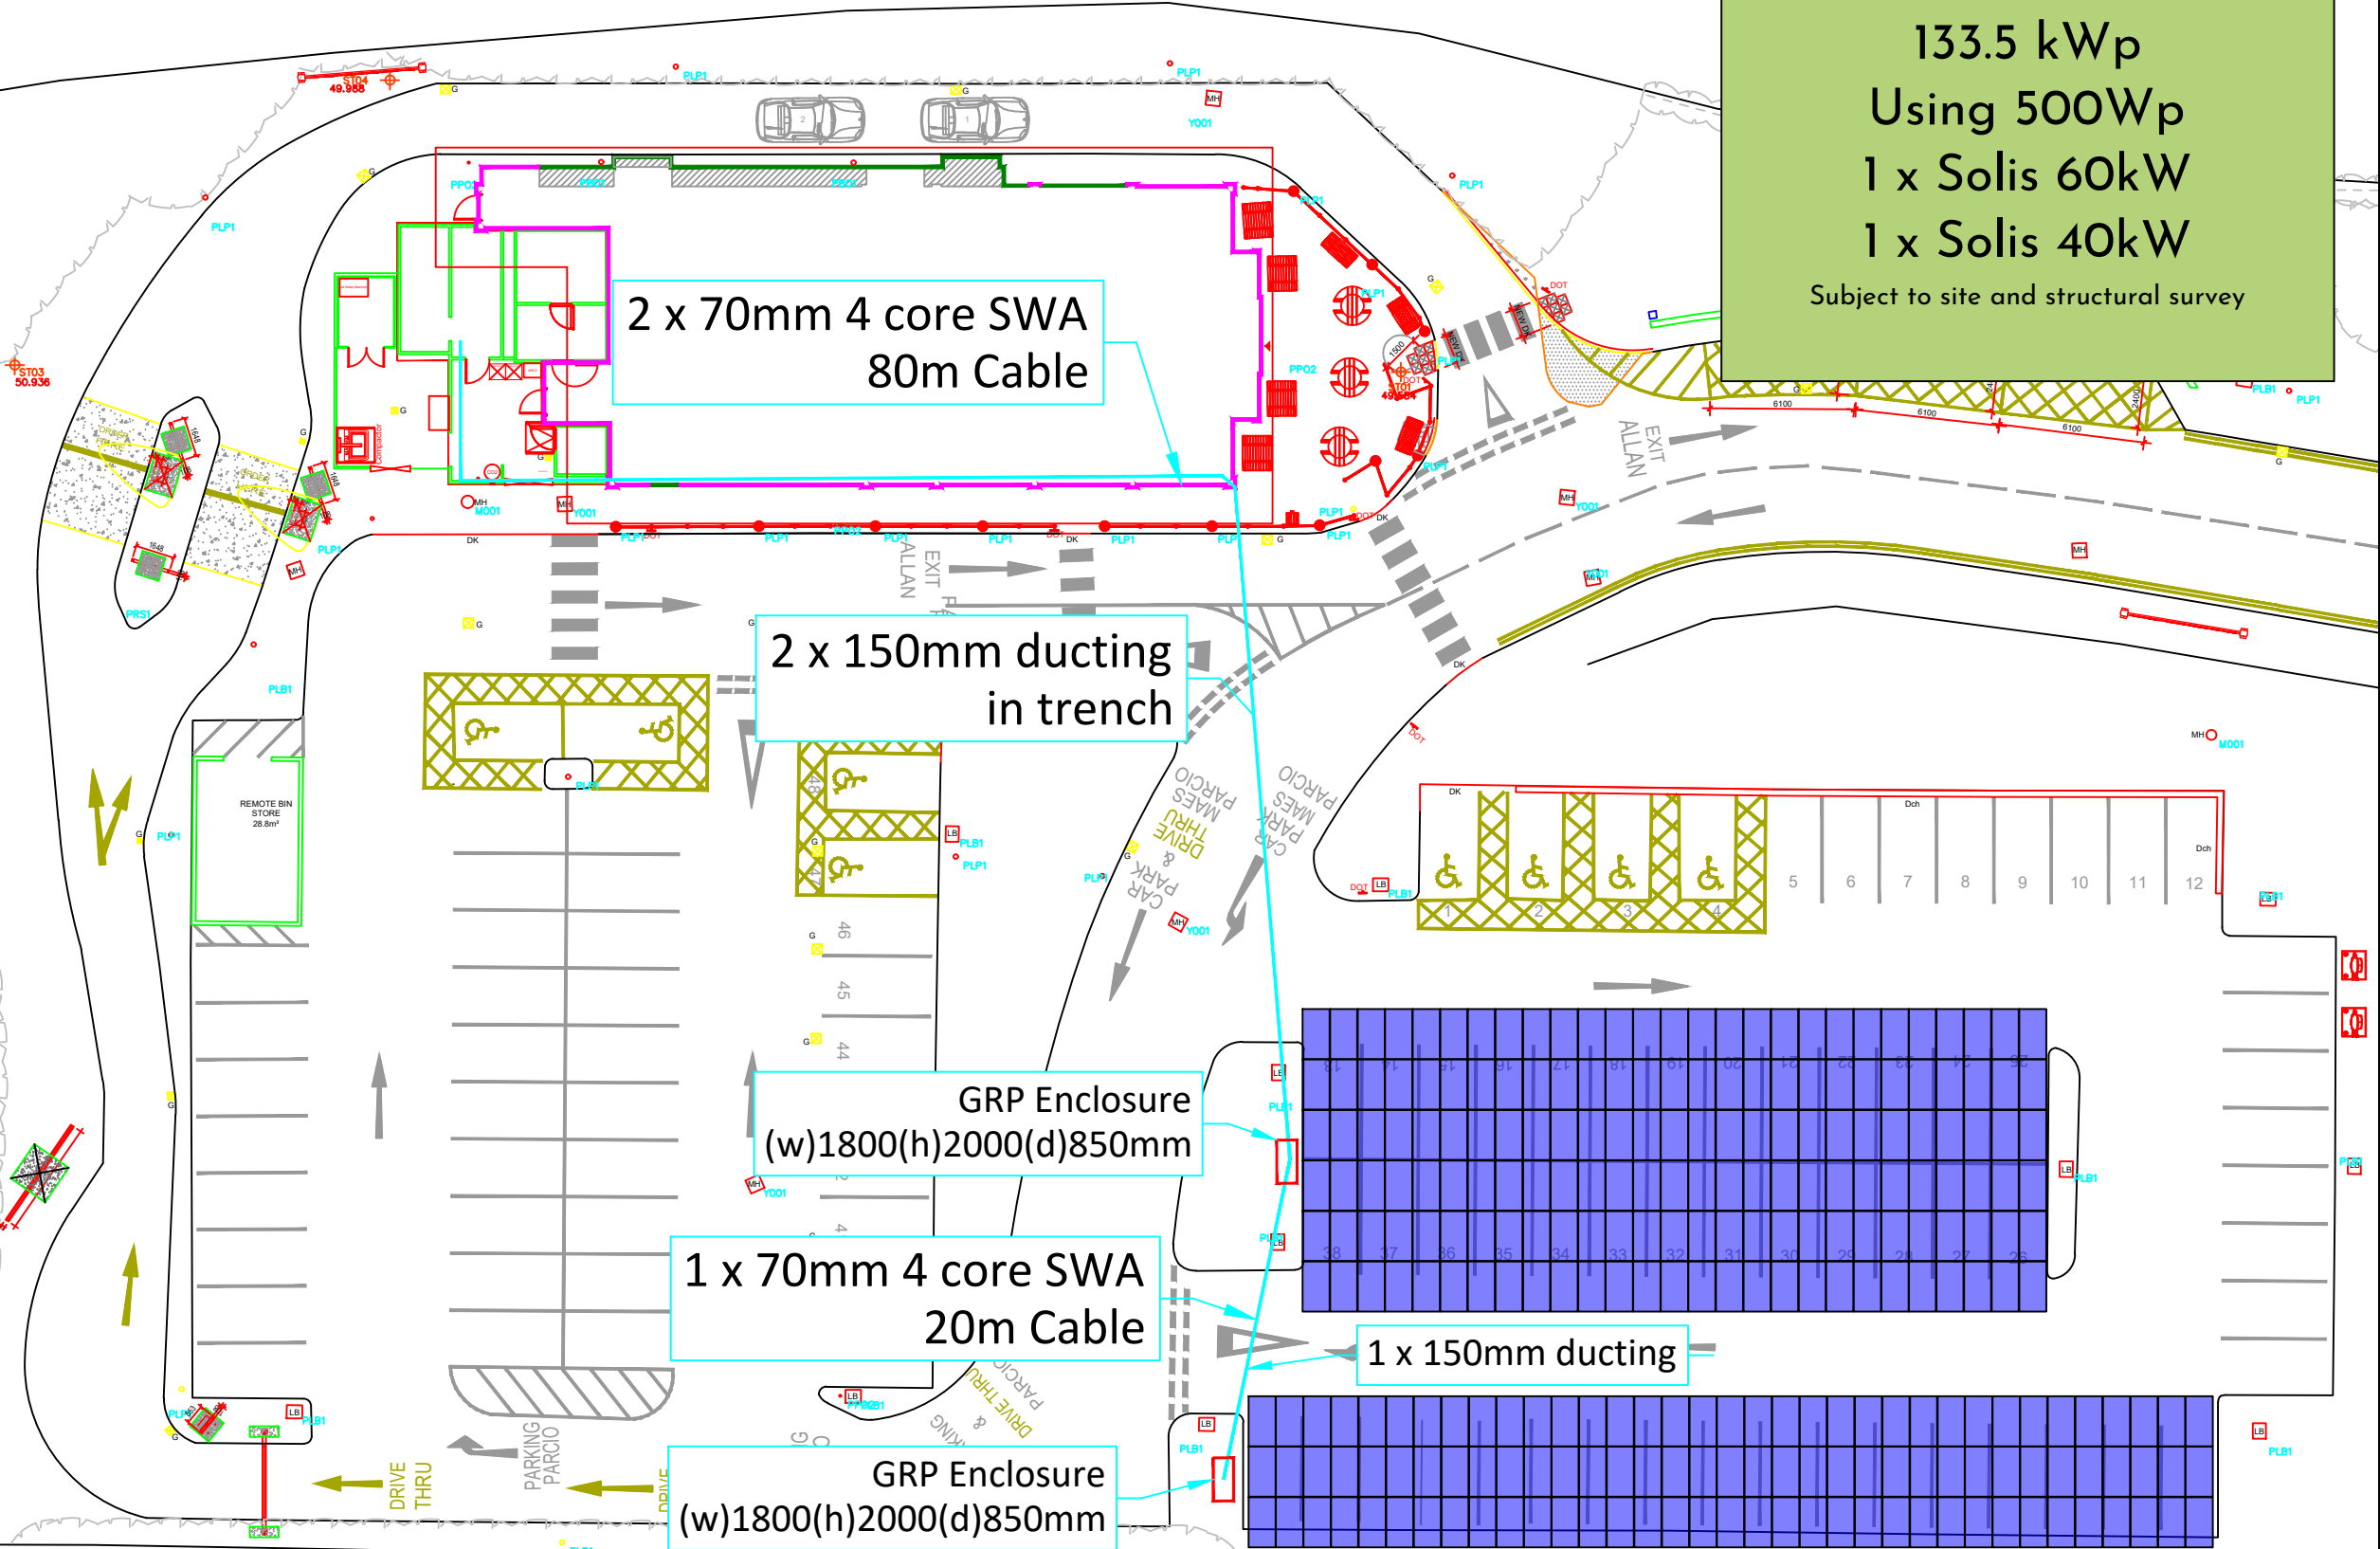

This drawing may contain Ordnance Survey data © Crown copyright and database right 2011, Royal Mail data © Royal Mail copyright and database right 2011, and National Statistics data © Crown copyright and database right 2011. All rights reserved.

References List - Name, Version & Status:

Notes:

Rev	Date	Description Of Change	Dm	Chk
00	15.05.23	Roof Layout Initial Version	SM	
01	10.07.23	Added enclosure and cable route	SM	



CUSTOM SOLAR

Custom Solar Ltd
Sunbeam House
Broombank Road
Chesterfield, S41 9QJ

T: 01246 488488
www.customsolar.co.uk
info@customsolar.co.uk
sales@customsolar.co.uk

© Custom Solar Limited	
Client McDonalds	CS Project No. #
Title Chirk Wrexham LL14 5AZ	

Roof Layout	Drawing status: Indicative	Scale (A3) 1:300
-------------	----------------------------	---------------------

File name
MCD CHIRK PV LAYOUT REV.01