

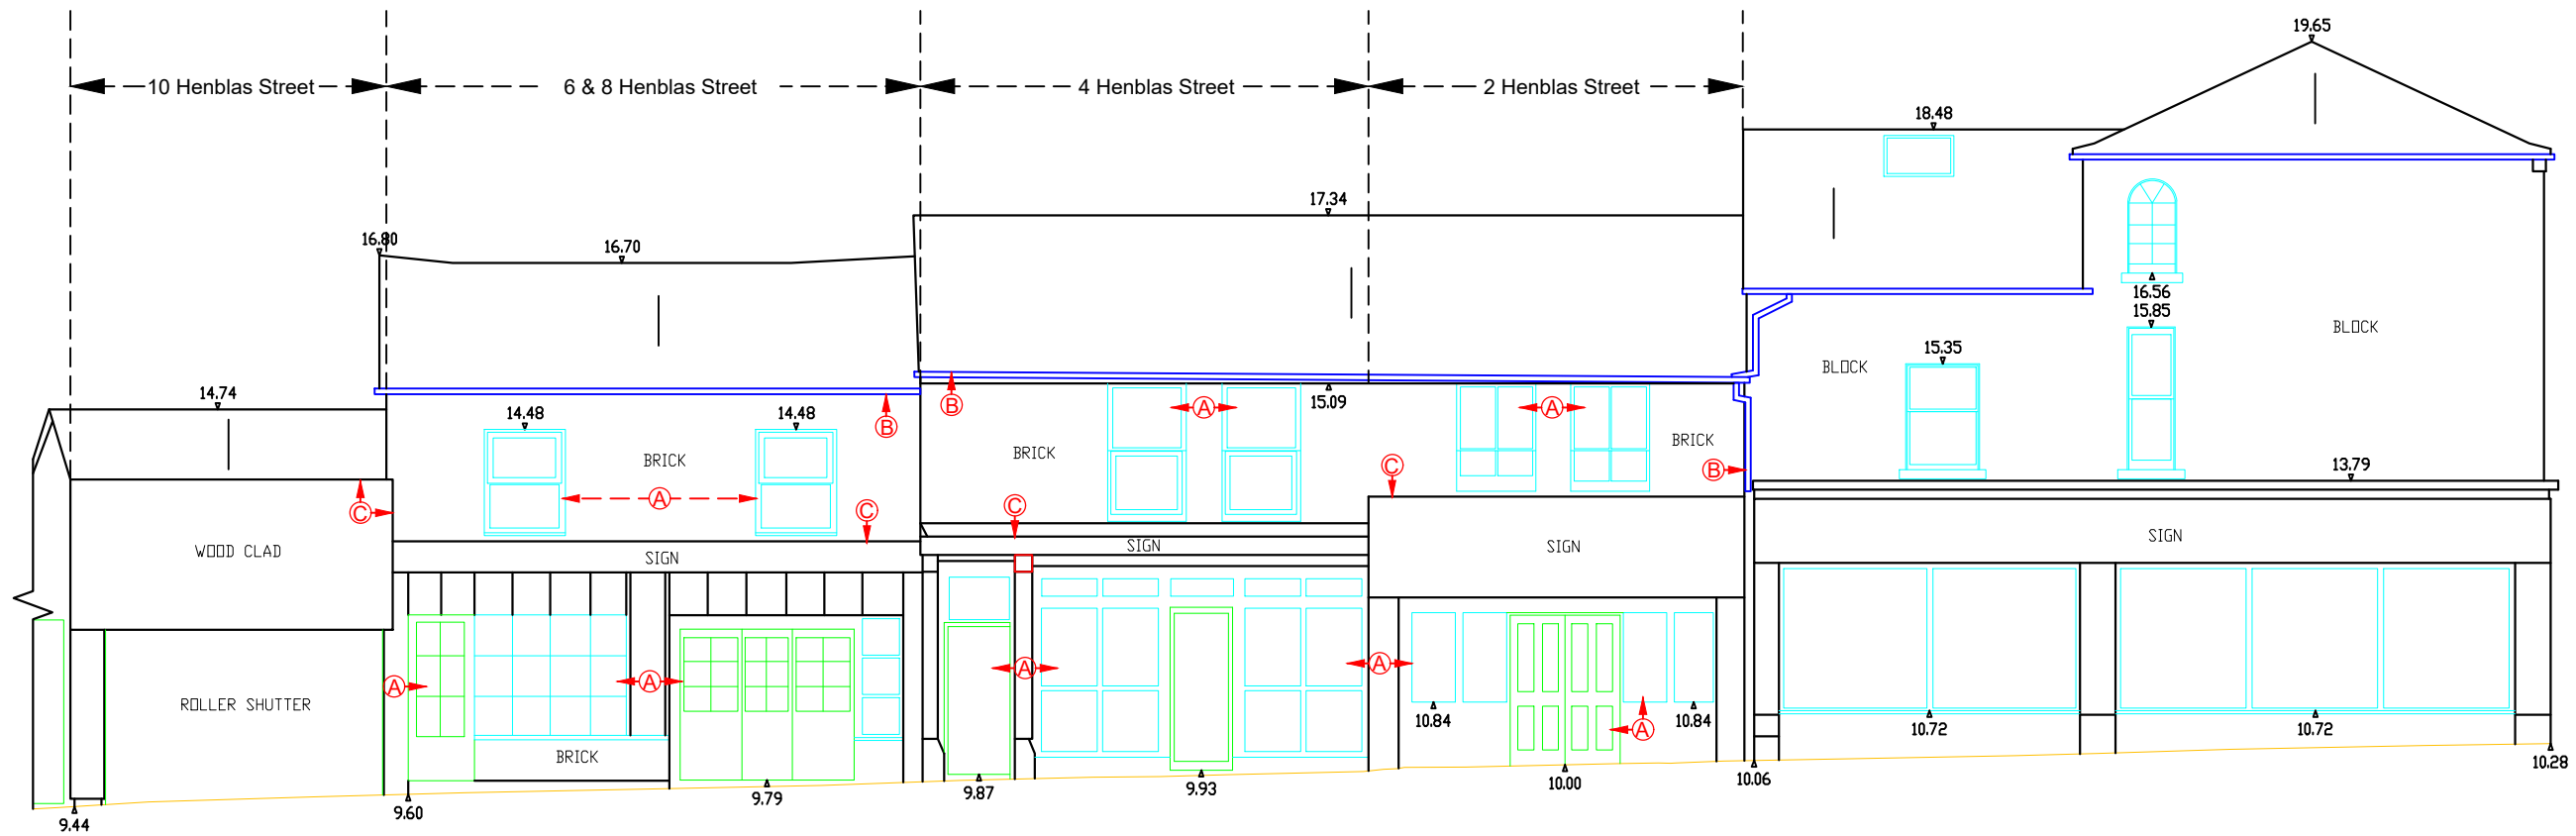


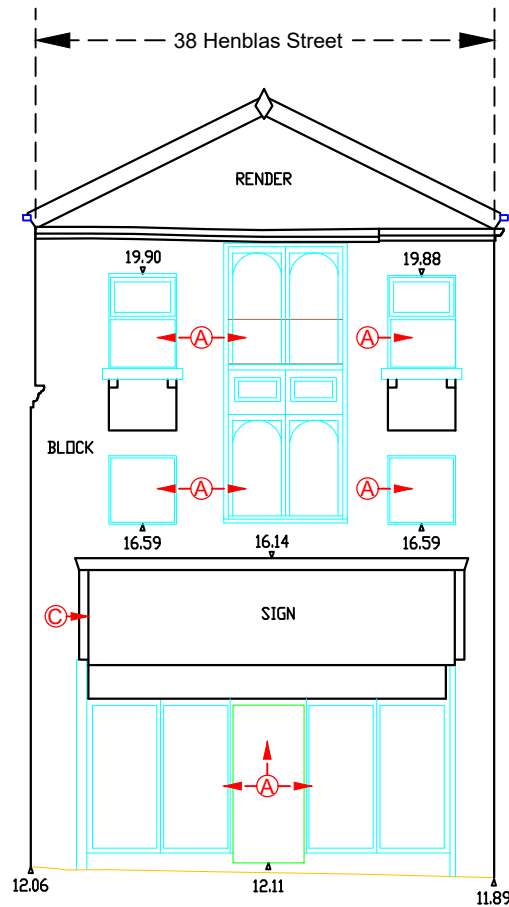


DATUM 8.00M
ELEVATION A

2 to 10 Henblas Street - Existing Elevations

DATUM 8.00M
ELEVATION A

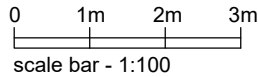


DATUM 10.00M
ELEVATION A

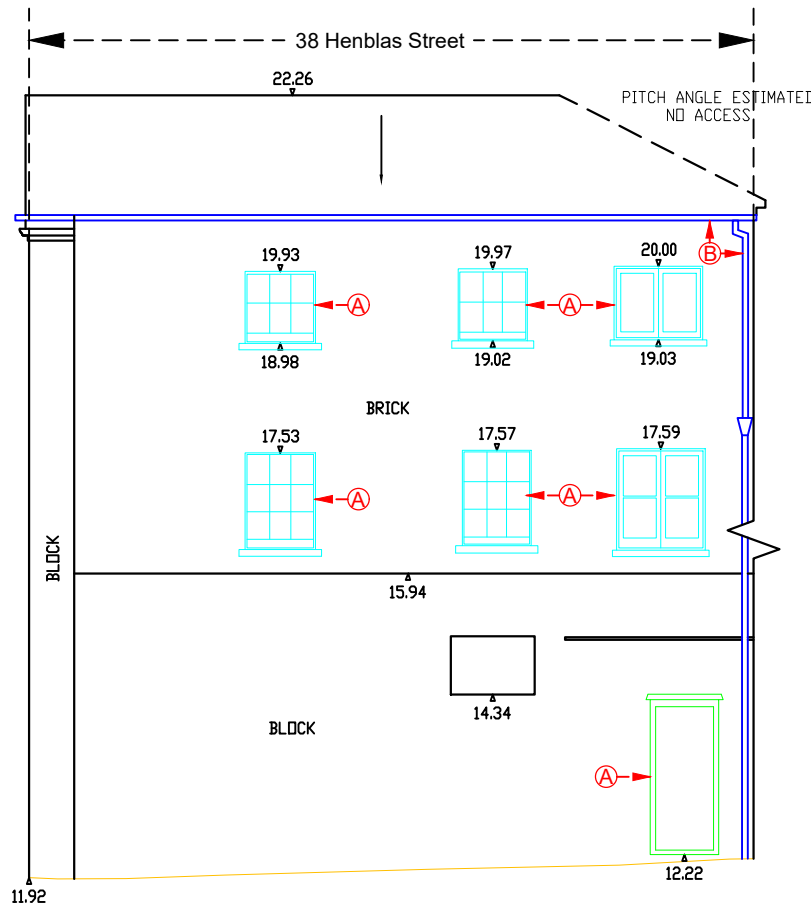

DATUM 10.00M
ELEVATION B

- Scope of works for targeted Refurb. Asbestos Survey**
- A. Windows and doors including any seals and gaskets as windows/doors are being replaced
 - B. Rainwater goods, soffits and fascias
 - C. Wall, cladding and signage
 - D. Any other locations as deemed appropriate by asbestos surveyor

38 Henblas Street - Existing Elevations

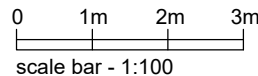

- Revisions:
- A) 8th Feb. 2022 - Client issue
 - B) 15th March 2023 - Planning issue

WREXHAM COUNTY BOROUGH COUNCIL.
JULIE M FRANCIS
CHIEF OFFICER HOUSING
RUTHIN ROAD,
WREXHAM, LL13 7TU.
Tel: (01978) 315620 Fax: (01978) 315320

Project: WREXHAM TOWN CENTRE HERITAGE
SCHEME - 2 TO 10 HENBLAS STREET AND
38 HENBLAS STREET

Detail:
PM SURVEY - EXISTING ELEVATIONS -
SHEET 1

Drawn/Checked: BH	Date: NOV. 2022	AutoCad File Ref:	
Scale: As Scale Bar	Project No: PS/1059	Dwg No: WTH/02	Rev: B