
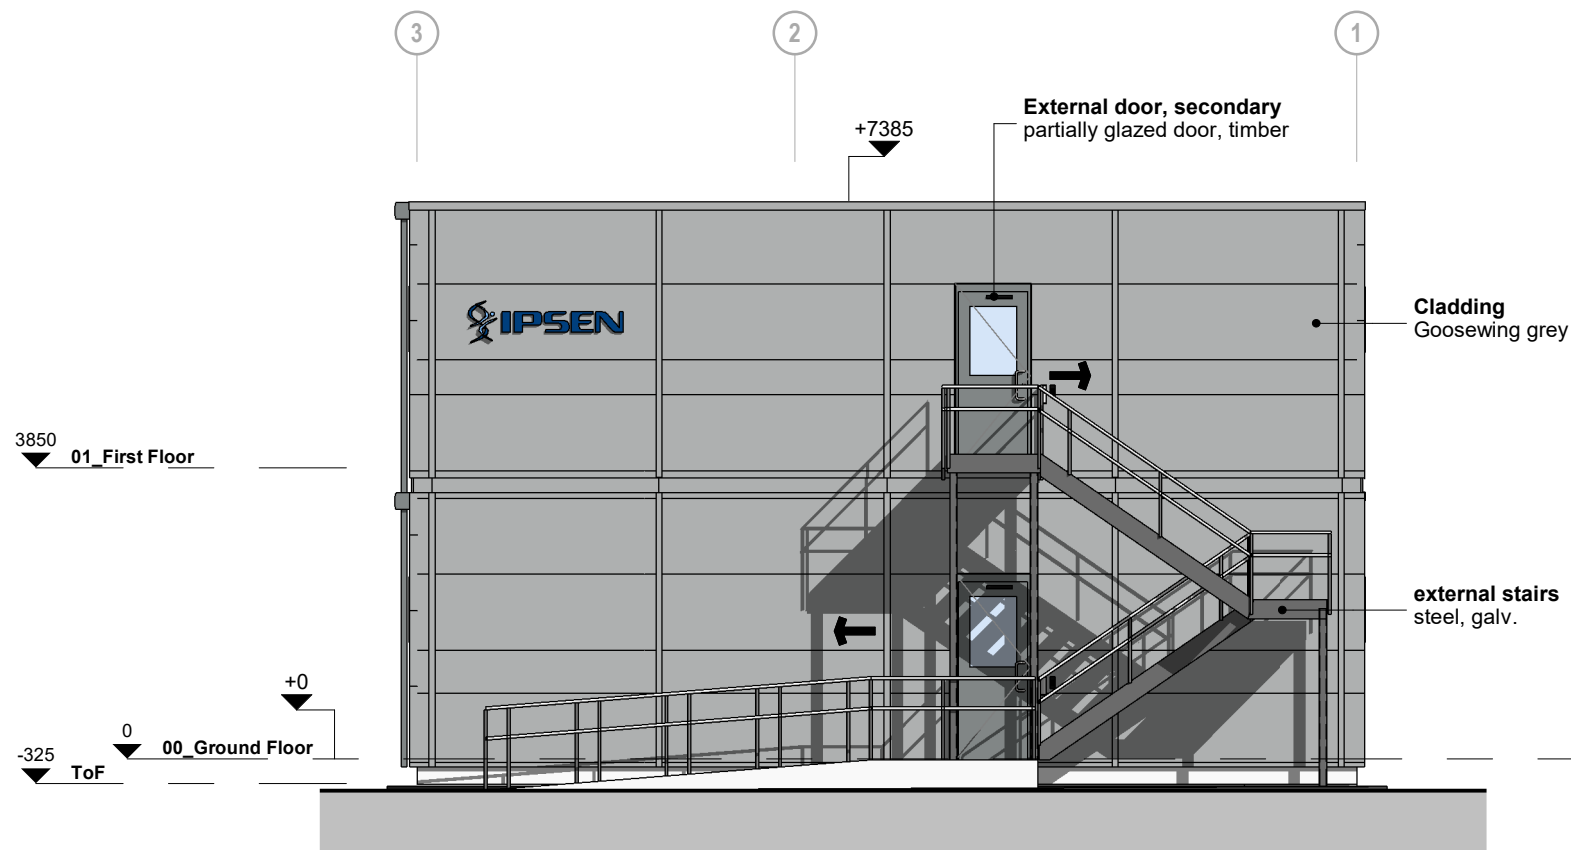



Notes

Figured dimensions are to be used in all cases.
Dimensions should not be scaled from drawing
All existing dimensions should be checked on site before commencement of the work.
Any discrepancies in dimensions should be clarified with the Architect prior to commencement of the work.
No deviation from this drawing will be permitted without the prior written consent of the Architect.
This drawing is to be read in conjunction with all the relevant Mechanical and Electrical drawings.
This drawing is to be read in conjunction with the relevant Structural Engineer's drawings, structural calculations and recommendations.
This drawing is to be read in conjunction with the relevant Fire Safety Strategy drawings


This drawing is copyright and to be returned to the architect on completion of the contract.

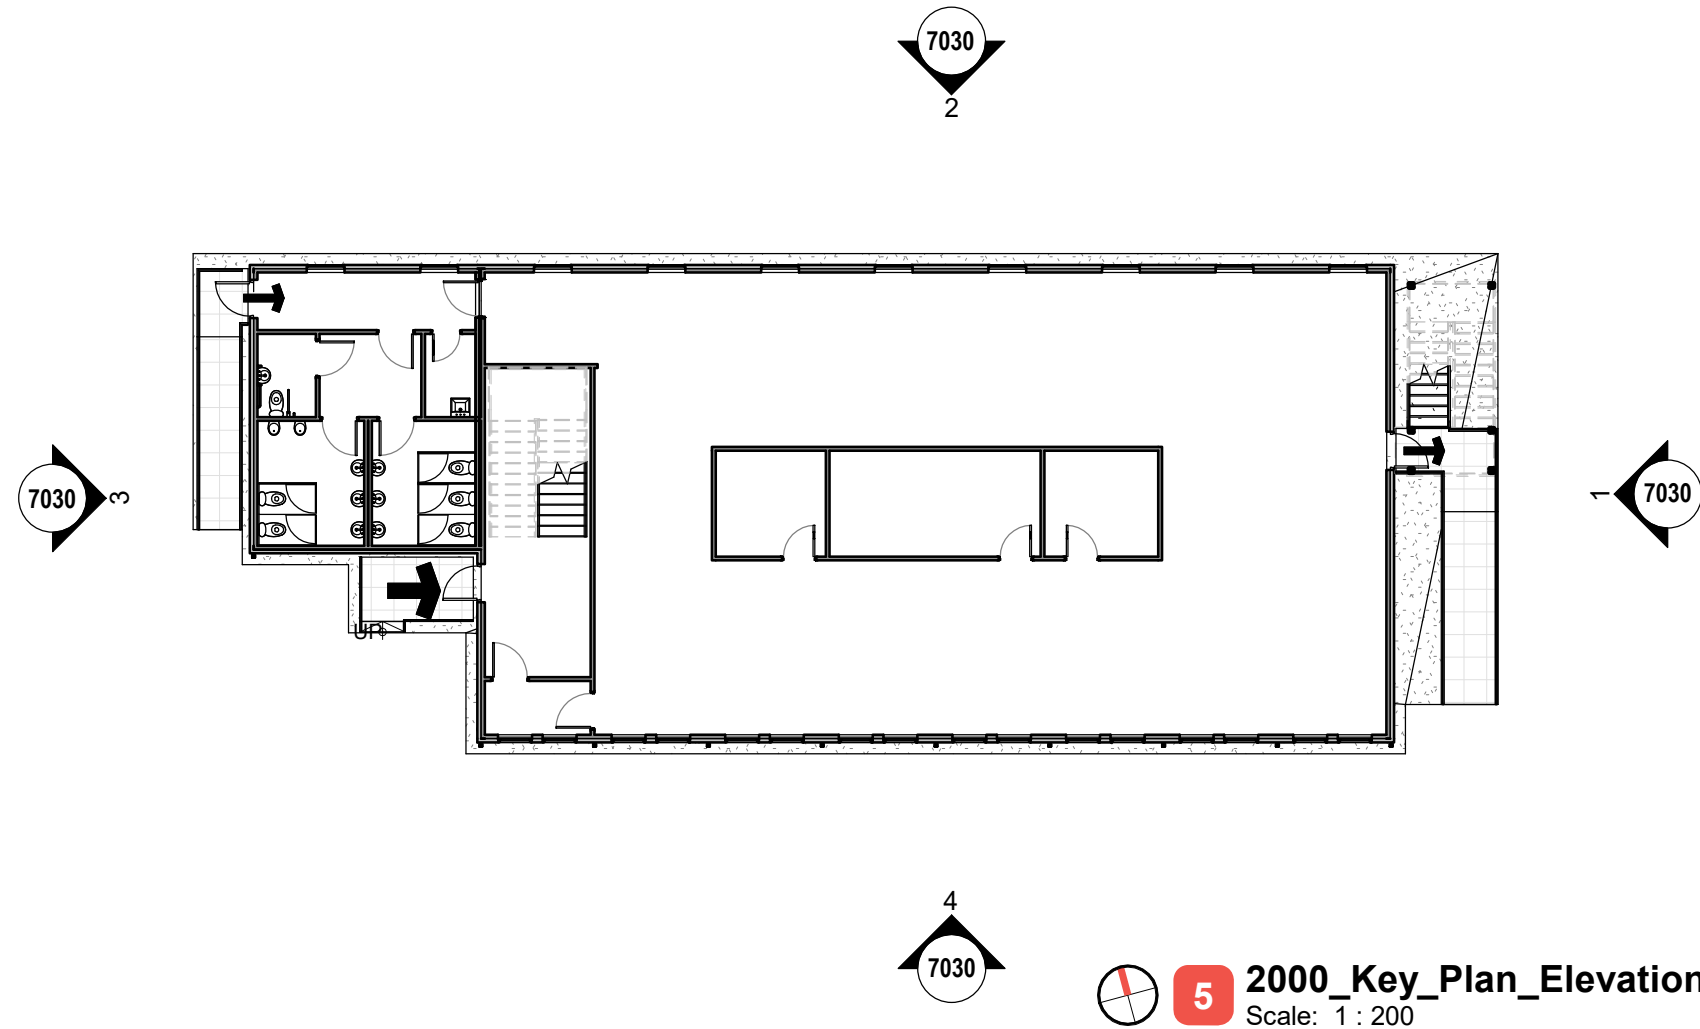


1 Elevation_01
Scale: 1 : 100

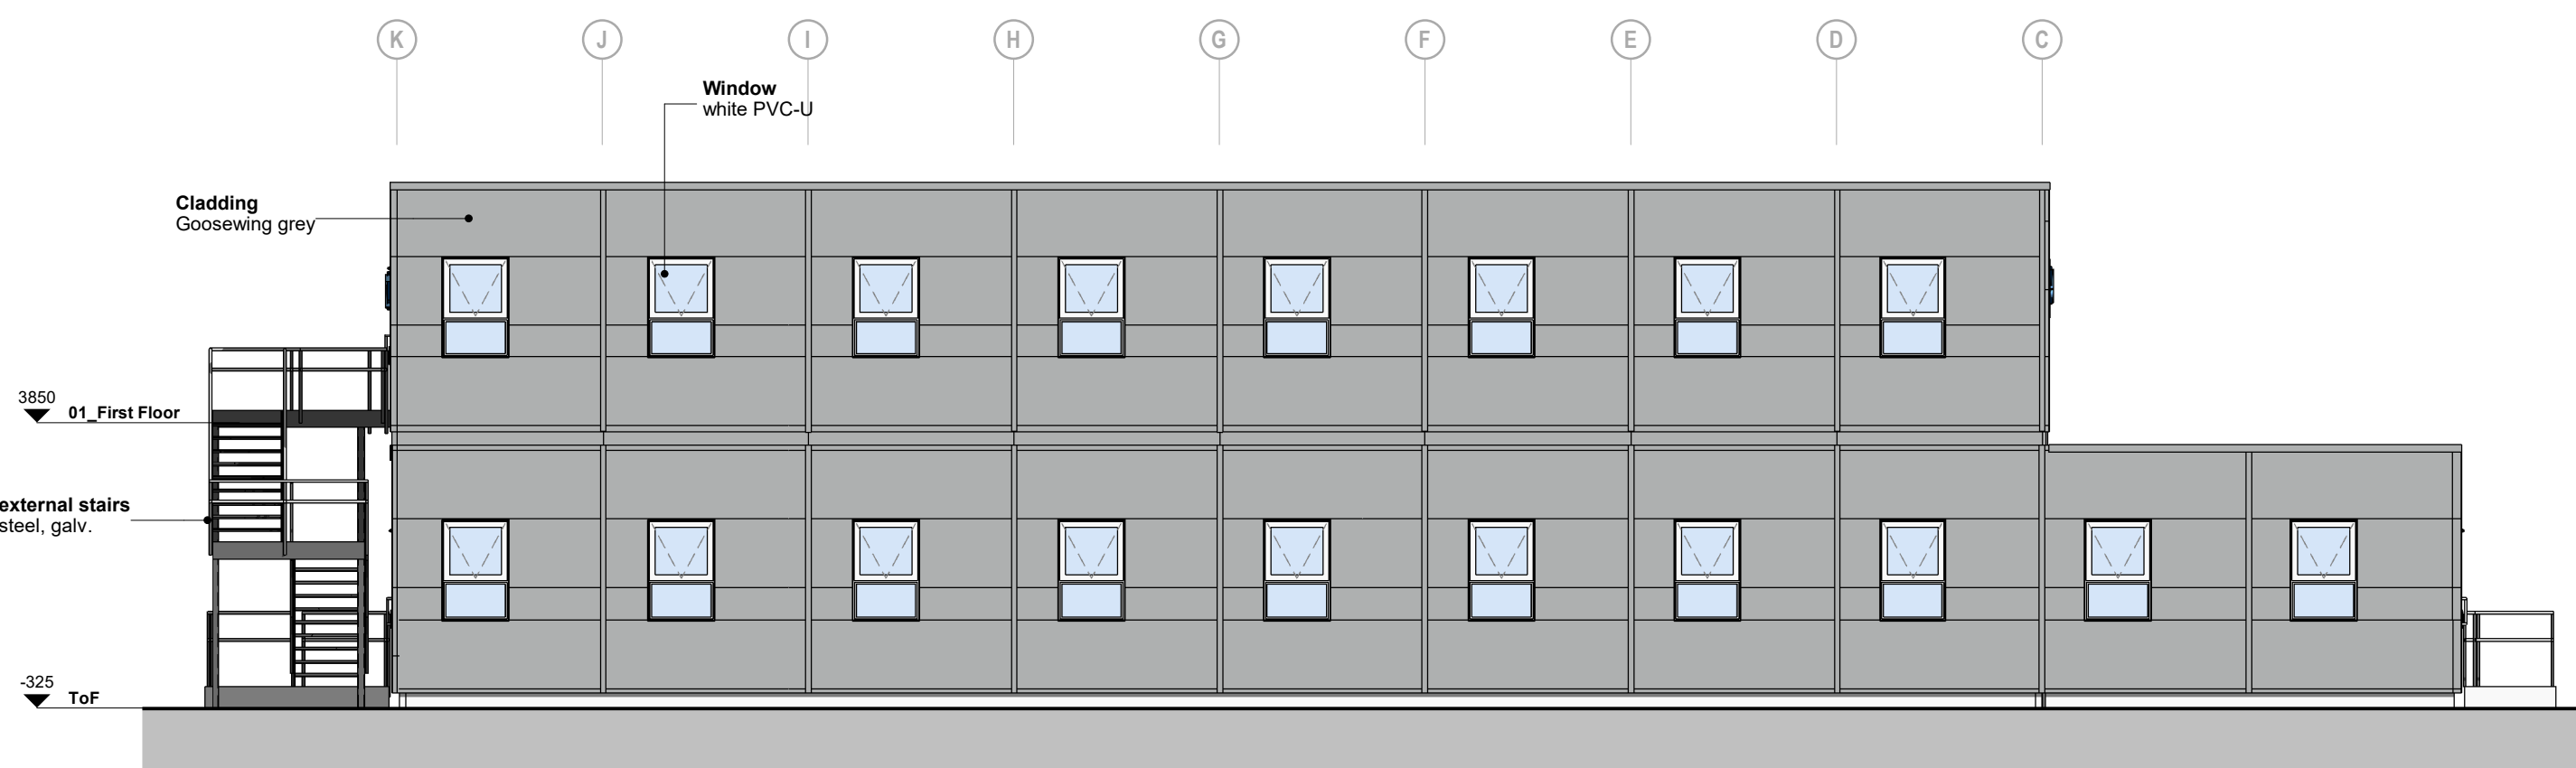

2 Elevation_02
Scale: 1 : 100

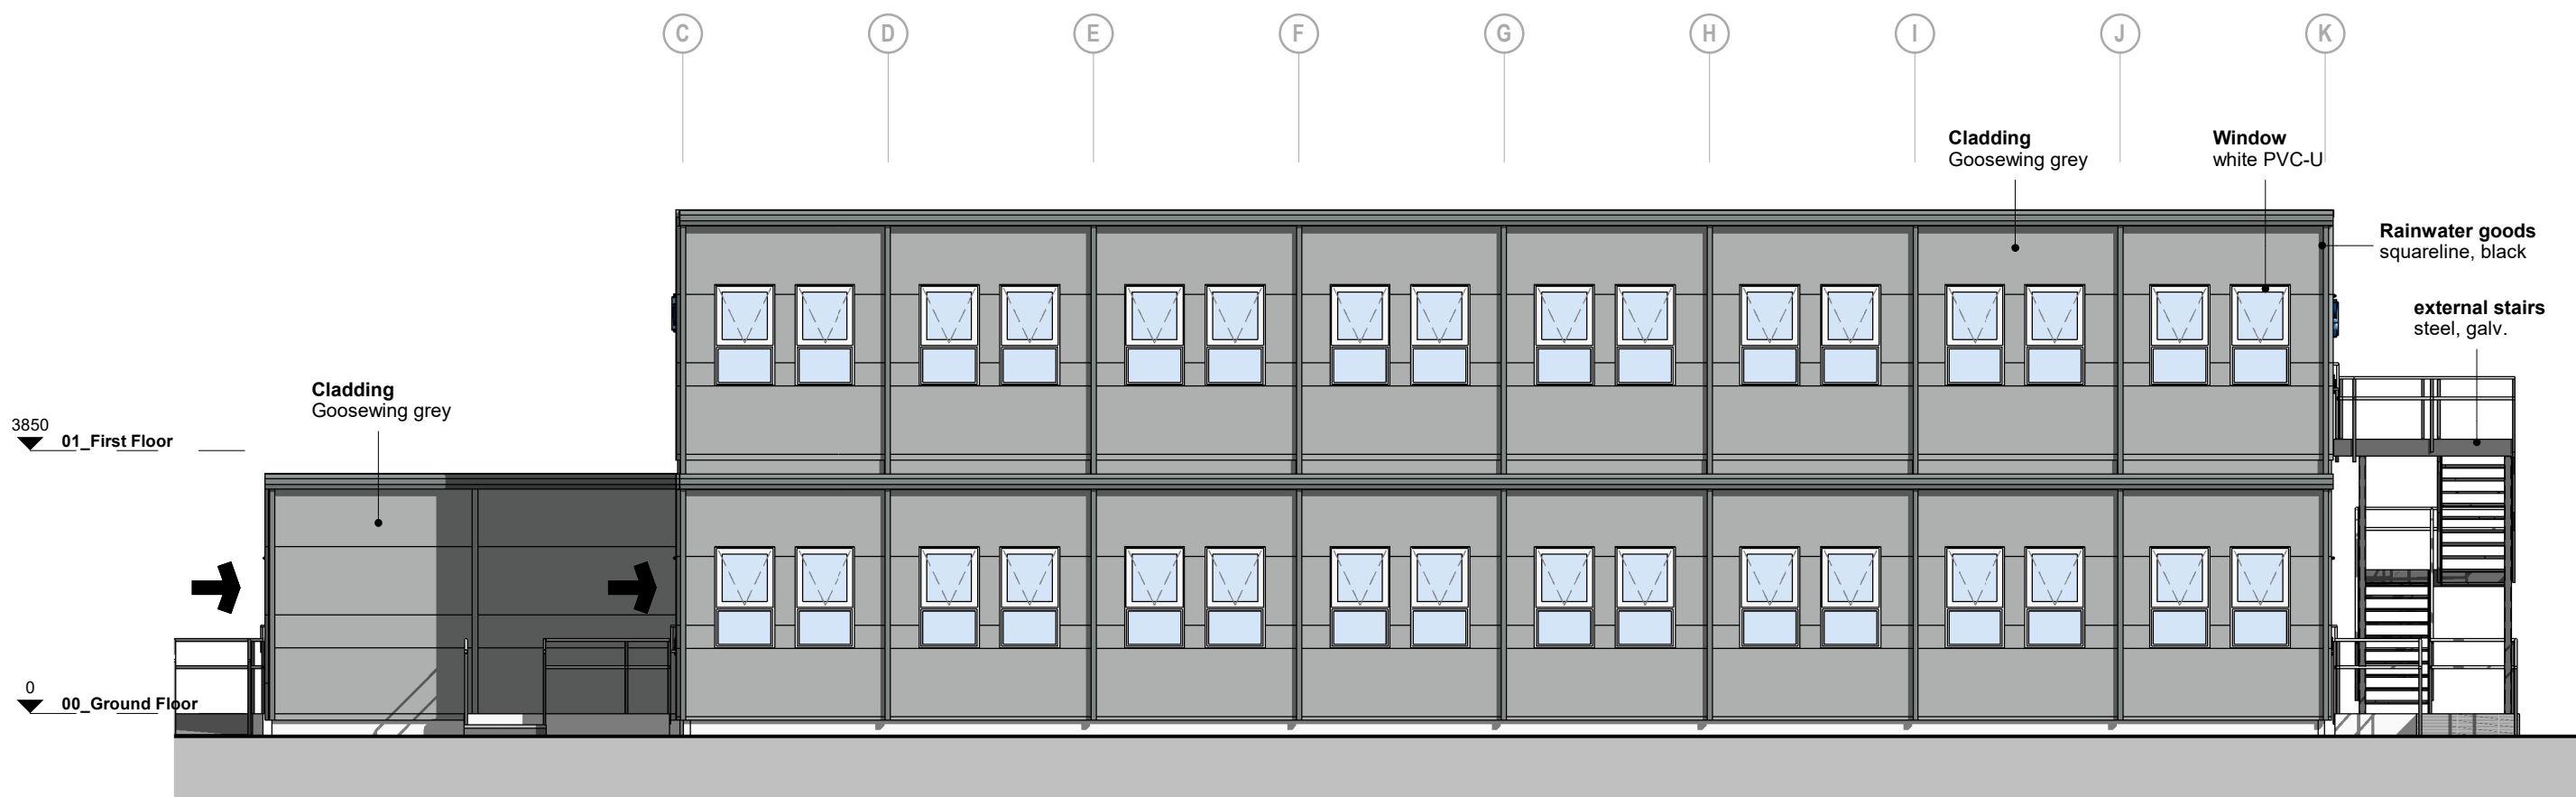

4 Elevation_04
Scale: 1 : 100

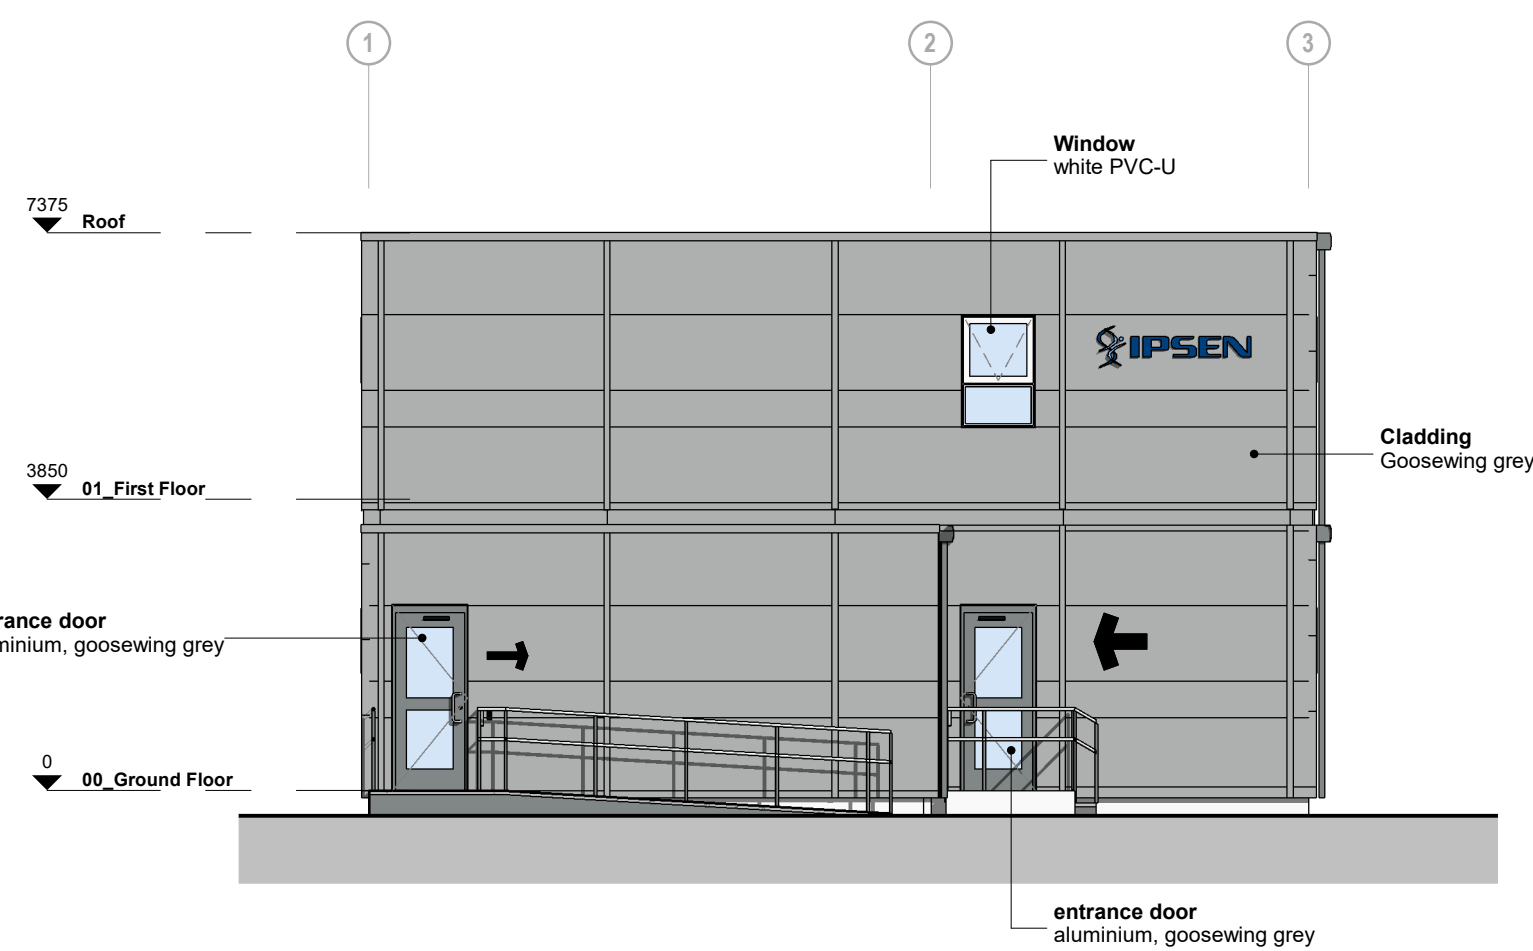

3 Elevation_03
Scale: 1 : 100

P2	updated building location, northpoint amended	EnR	CR	230320
P1	First Issue of Drawing- Issued for Planning	EnR	CR	230223
Rev.	Revision description	Drawn	Checked	Date



Lovelock Mitchell Architects
3 Stanley Street, Chester, CH1 2LS
Tel +44 (0) 1244 404321

e-mail: admin@lovelockmitchell.com
web: www.lovelockmitchell.com

Project
**Ipsen Temporary Offices
Wrexham**

Title
Proposed_Elevations

LMA Project	Drawing number						Rev.
Project	Originator	Zone	Level	Type	Rev	Drawingnumber	
2261	ITO	LMA	XX	XX	DR	A 7030	P2