
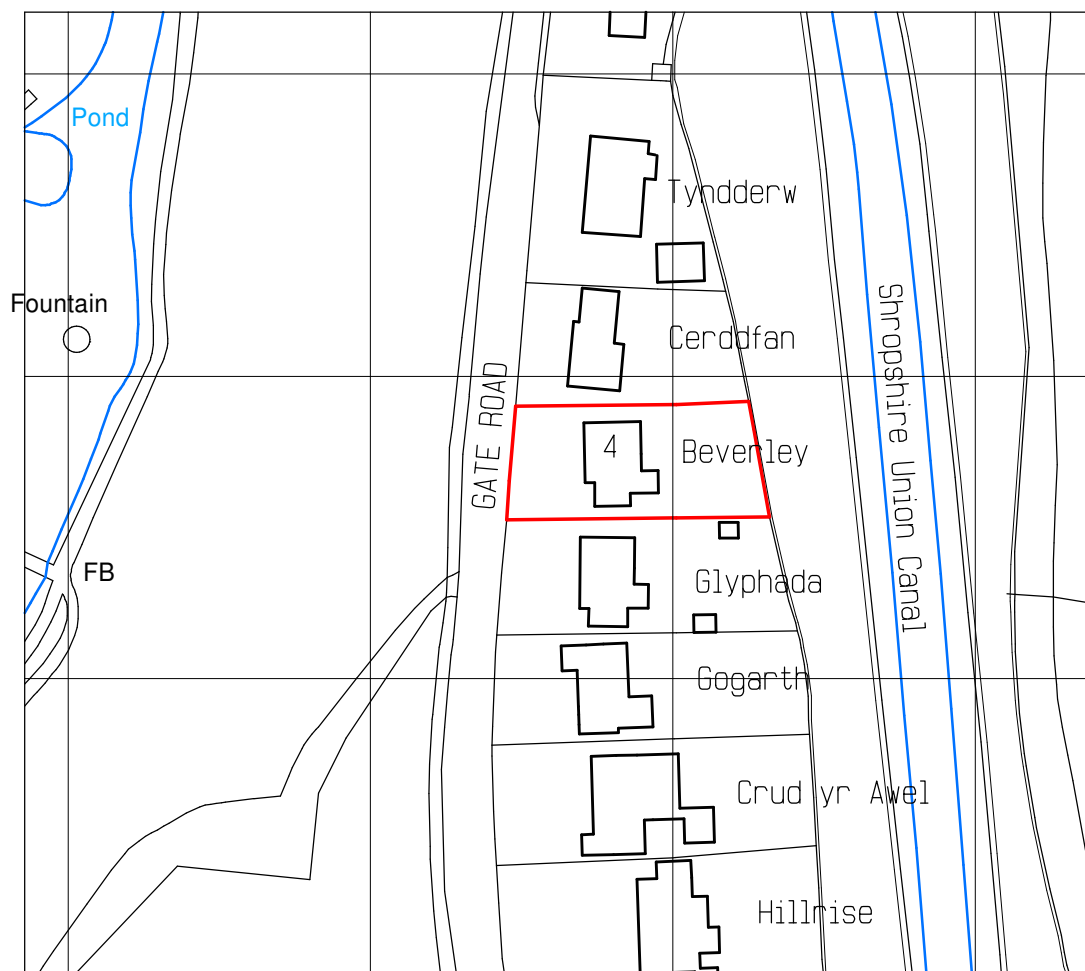


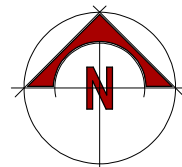

Ordnance Survey, (c) Crown Copyright 2021. All rights reserved. Licence number 100022432

PROPOSED EXTENSION
& ALTERATIONS to
BEVERLEY,
GATE ROAD,
FRONCYSYLLTE,
LLANGOLLEN, LL20 7RH.
For Mr & Mrs T. ROBINSON.

LOCATION PLAN.

Scale 1:1250@A4.

Dwg No. 10538.01.dsj.