
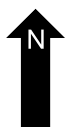
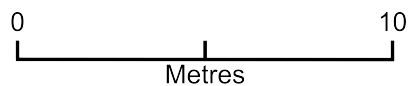


Ash tree location in relation to the property.

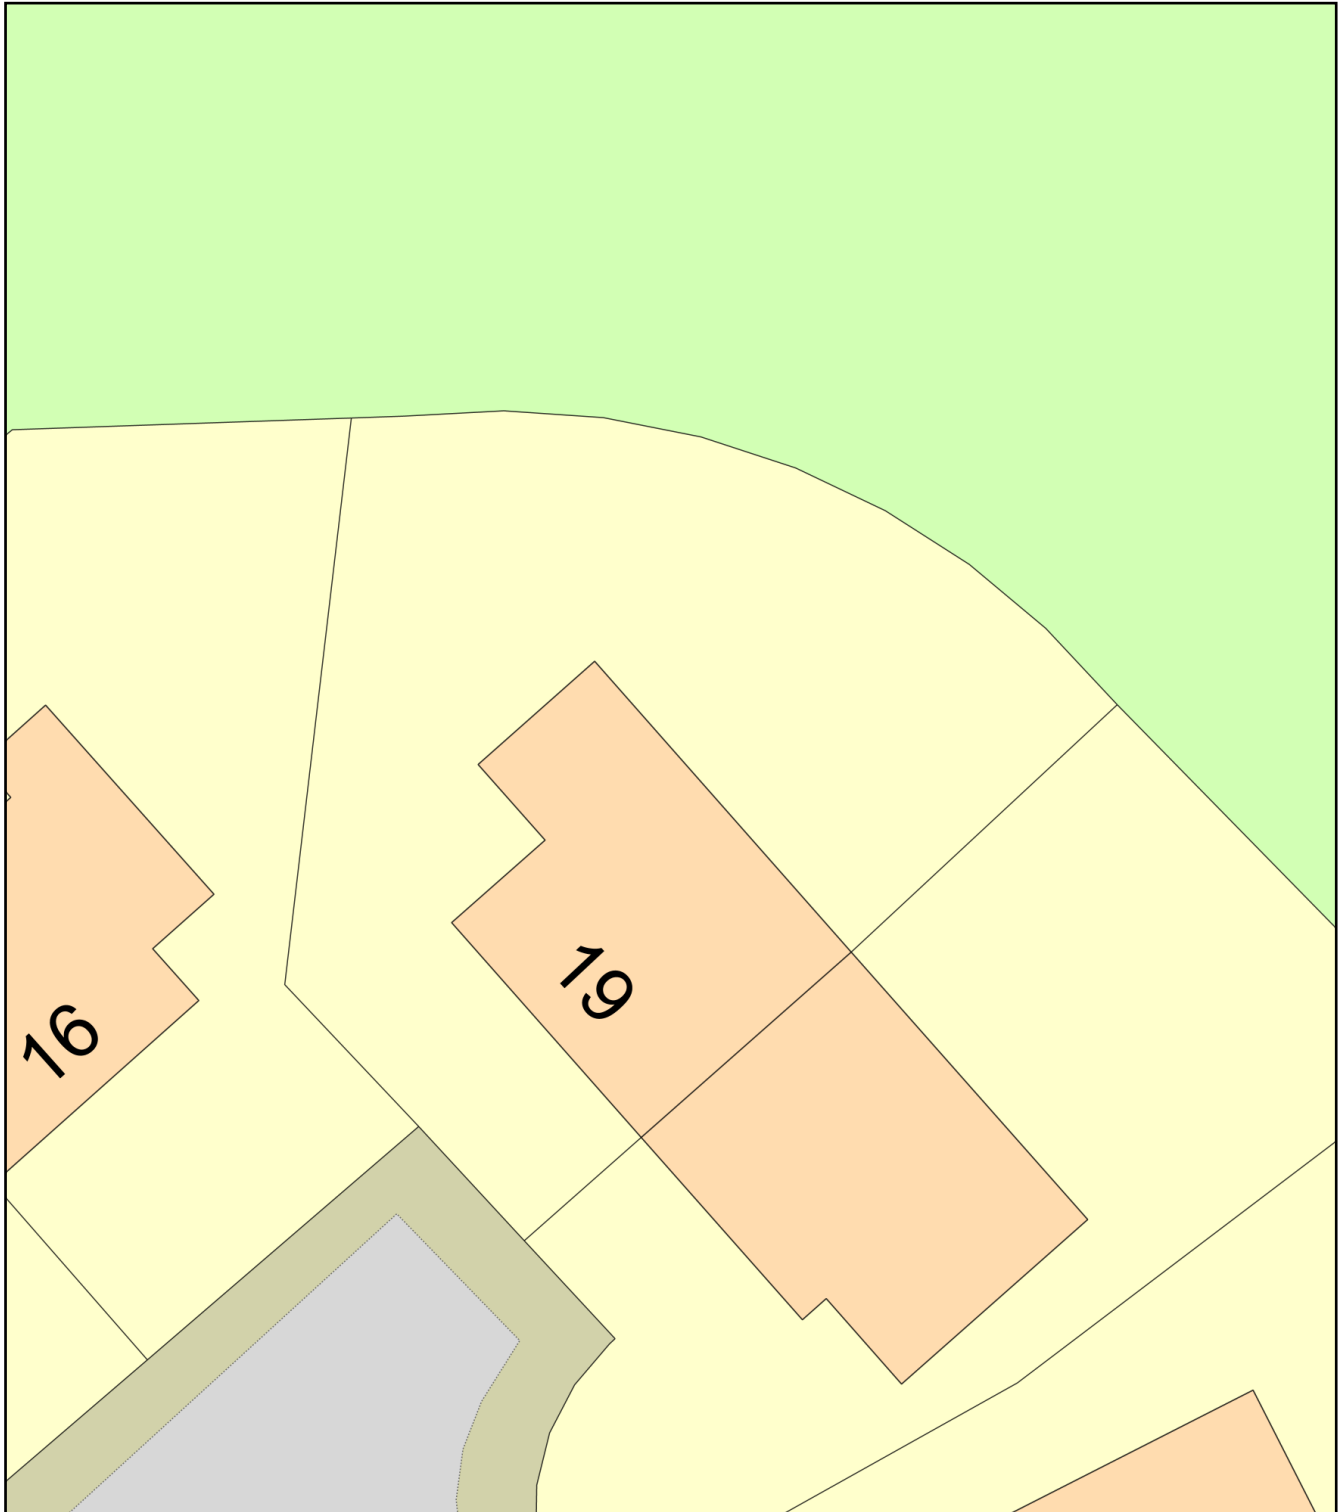

Plan Produced for: Jon brewin

Date Produced: 06 Jun 2023

Plan Reference Number: TQRQM23157154556015

Scale: 1:200 @ A4