


Site		
Name	Area	Site Density %
Site (Application)	1.78 acres	33.257134

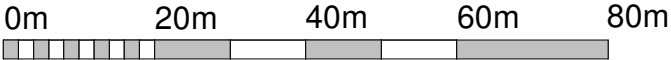

VISUAL SCALE 1:1000 @ A3

Drawing Status

CONSTRUCTION

This drawing is © C4 Projects and is not to be copied, reproduced or re-distributed either in whole or in part without the prior written permission of the originator.

The originator shall have no responsibility for any liability, loss, cost, damage or expense arising from or relating to any use of this document other than for its intended purpose on this project.

This drawing shall be read in conjunction with all other relevant drawings, specifications and associated documentation. Any discrepancies, errors or omissions are to be reported to the originator before proceeding with work.

All dimensions are to be checked on site by the contractor prior to proceeding with any work. This drawing shall not be scaled to ascertain any dimensions, work to figured dimensions only.

DISCLAIMER

When this drawing is issued in CAD, it is an uncontrolled version issued for information only, to enable the recipient to prepare their own documents/ drawings for which they are solely responsible.

SOFTWARE INTEROPERABILITY

C4 Projects prepared this drawing using Autodesk REVIT.

C4 Projects does not accept liability for any loss or degradation of any information held in the drawing resulting from the translation from the original file format to any other file format or from the recipients reading of it in any other programme.



Hazard Identification

ref	hazard	date
-----	--------	------

Application Boundary

Ownership Boundary

Previous Building Footprint

C01	Construction Issue	AM	10.02.23	SS
P5	Contract Issue	AM	14.09.22	SS
P4	Coordinated V4 Tender Issue	AR	14.03.22	SS
P3	Tender Issue	BE	05.01.22	SS
P2	Planning Issue (Full App)	BE	06.12.21	DC
P1	Planning Issue (Consultation)	BE	23.08.21	DC

Rev	Revision Details	Drawn	Date	Check
-----	------------------	-------	------	-------



Quayside,
Wilderspool Business Park,
Stockton Heath,
WA4 6HL
t: 01925 751 852
e: info@c4projects.co.uk
www.c4projects.co.uk

Project Management • Architecture • Building Surveying • Cost Consultancy

Client

Village Bakery

Project

New B2 / B8 Facility Coed Aben Rd
Wrexham Industrial Estate

Drawing Title

Site Location Plan

Status Purpose of Issue

B PARTIALLY SIGNED-OFF

Drawn by BE Created 23.08.21

C4 Job no. 21077 ScaleAs indicated @ A3

Drg no.	Rev
21077-C4P-AV-XX-DR-A-0101	C01

