
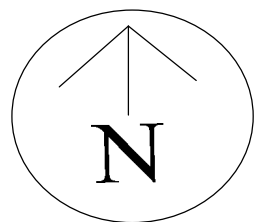


Jonathan Edwards
Bryn Adda
Pen y Bryn
Wrexham
LL14 1UA

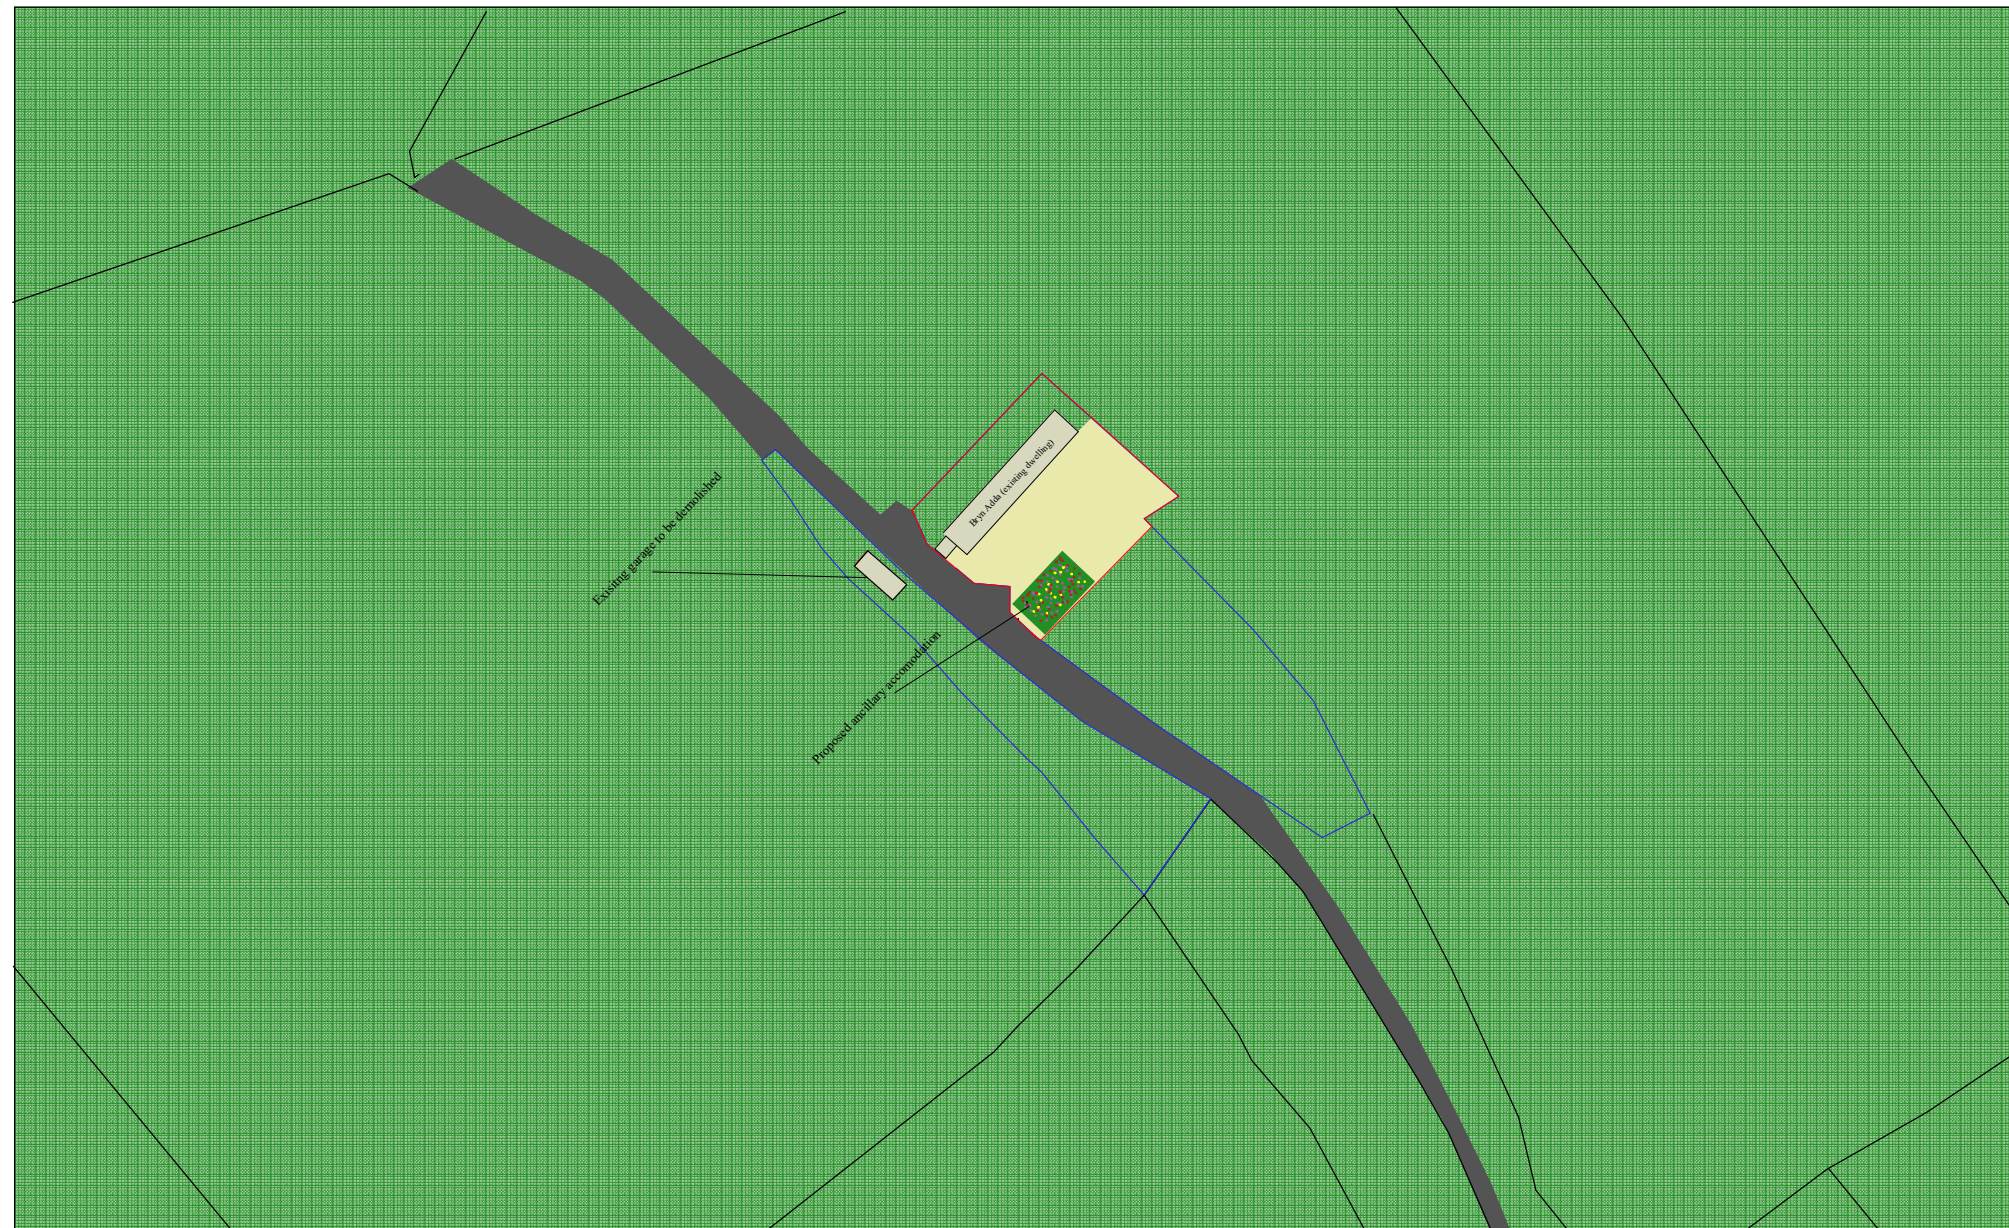

Proposed Elevation
Site plan
1:11250 @A3
20/08/2022
Ref: 166