


DO NOT SCALE

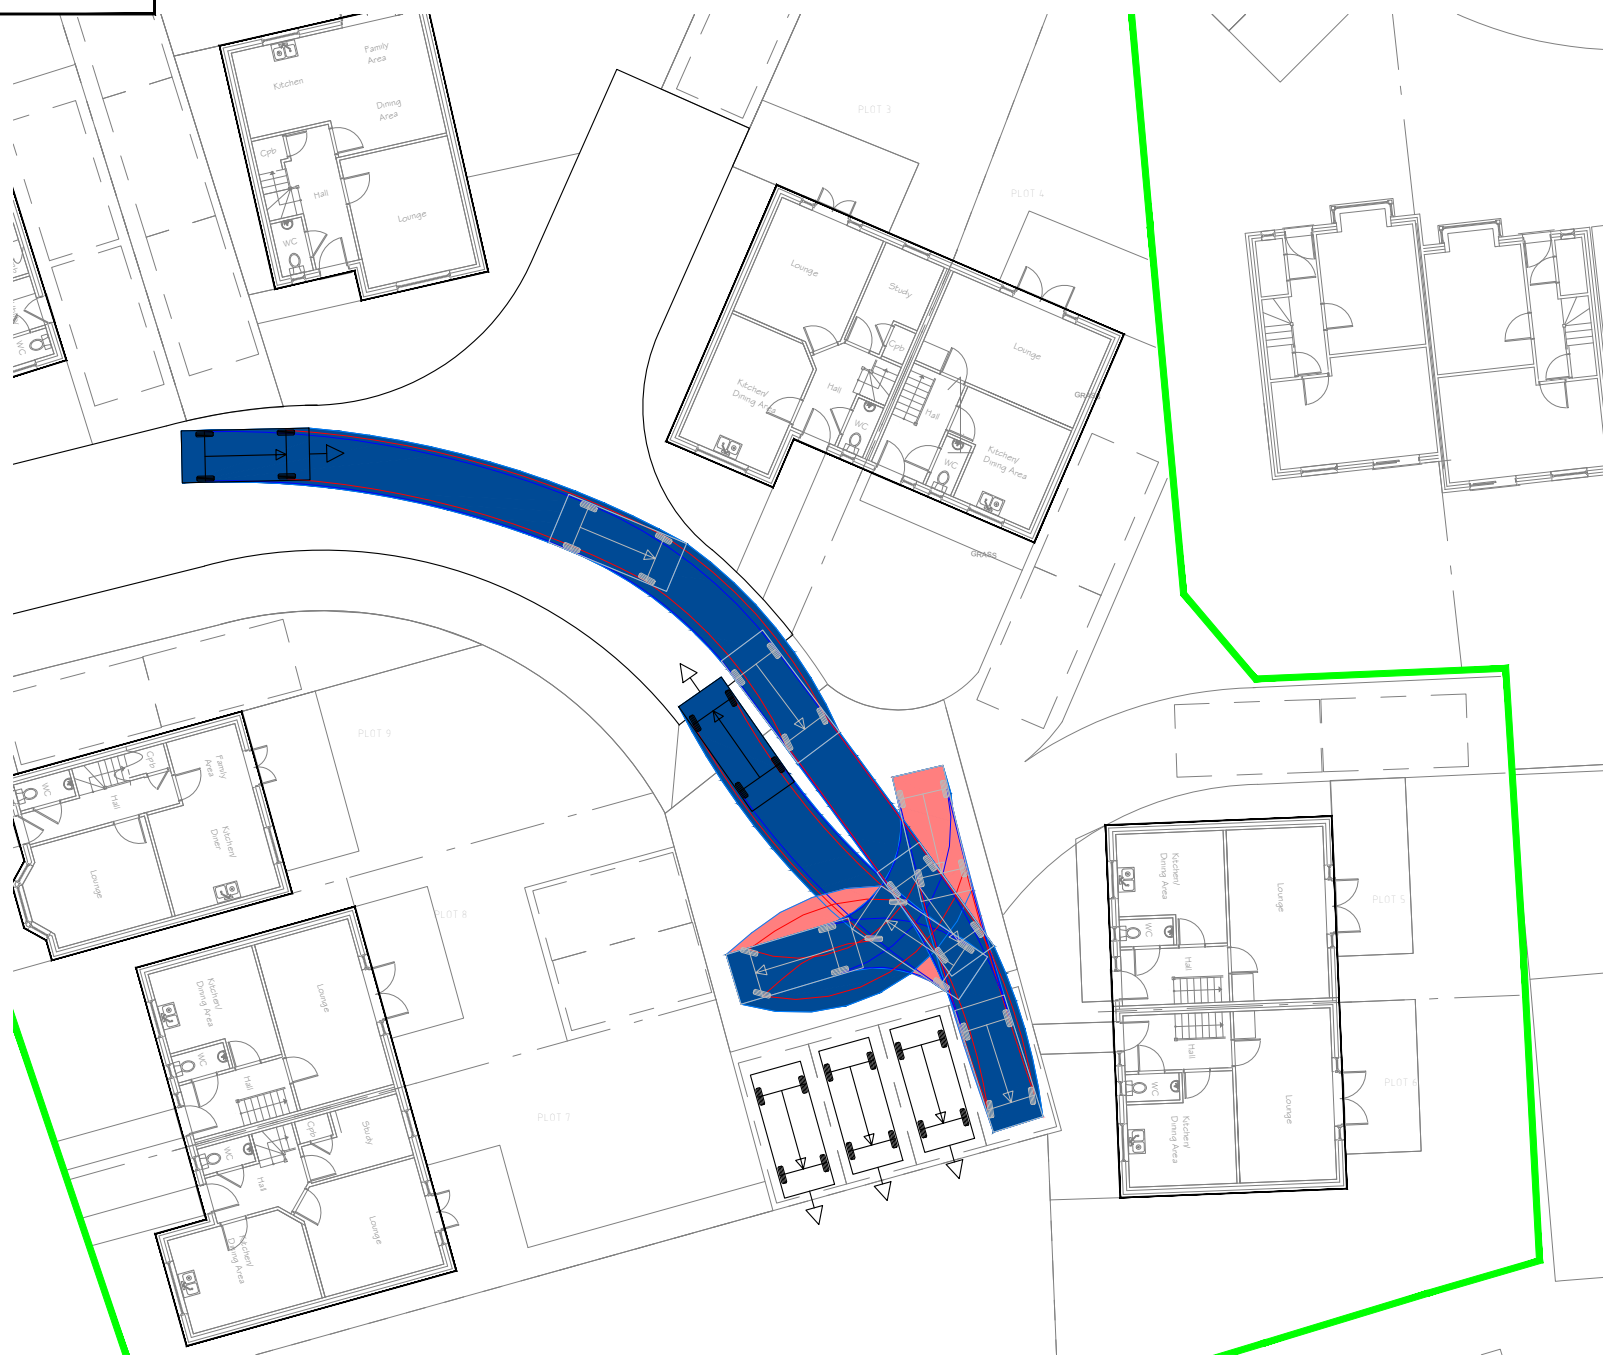

Car Vehicle Tracking Parking Space 1




Car Vehicle Tracking Parking Space 2



Car Vehicle Tracking Parking Space 3



Car Vehicle Tracking Parking Space 4

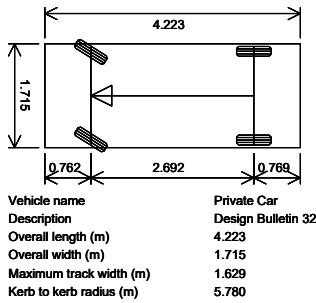

Vehicle name
Description
Overall length (m)
Overall width (m)
Maximum track width (m)
Kerb to kerb radius (m)

Private Car
Design Bulletin 32
4.223
1.715
1.625
5.780

APPROVAL



Tel: 01244 684910
Email: admin@coopers.co.uk
Web: <http://coopers.co.uk>

Park House
Sandpiper Court
Chester Business Park
Chester
CH4 9QU

Client

TOMOS HOMES LTD

Project

MORETON PUBLIC HOUSE,
JOHNSTOWN.

Title

Car Parking Vehicle Tracking

DRAWING NUMBER

7633 / 116-2

SCALE at A2

1:250

DATE

21.08.23

REVISION


DRAWN

PW

CHECKED

AJ

-

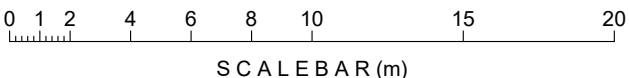

SCALE BAR (m)