



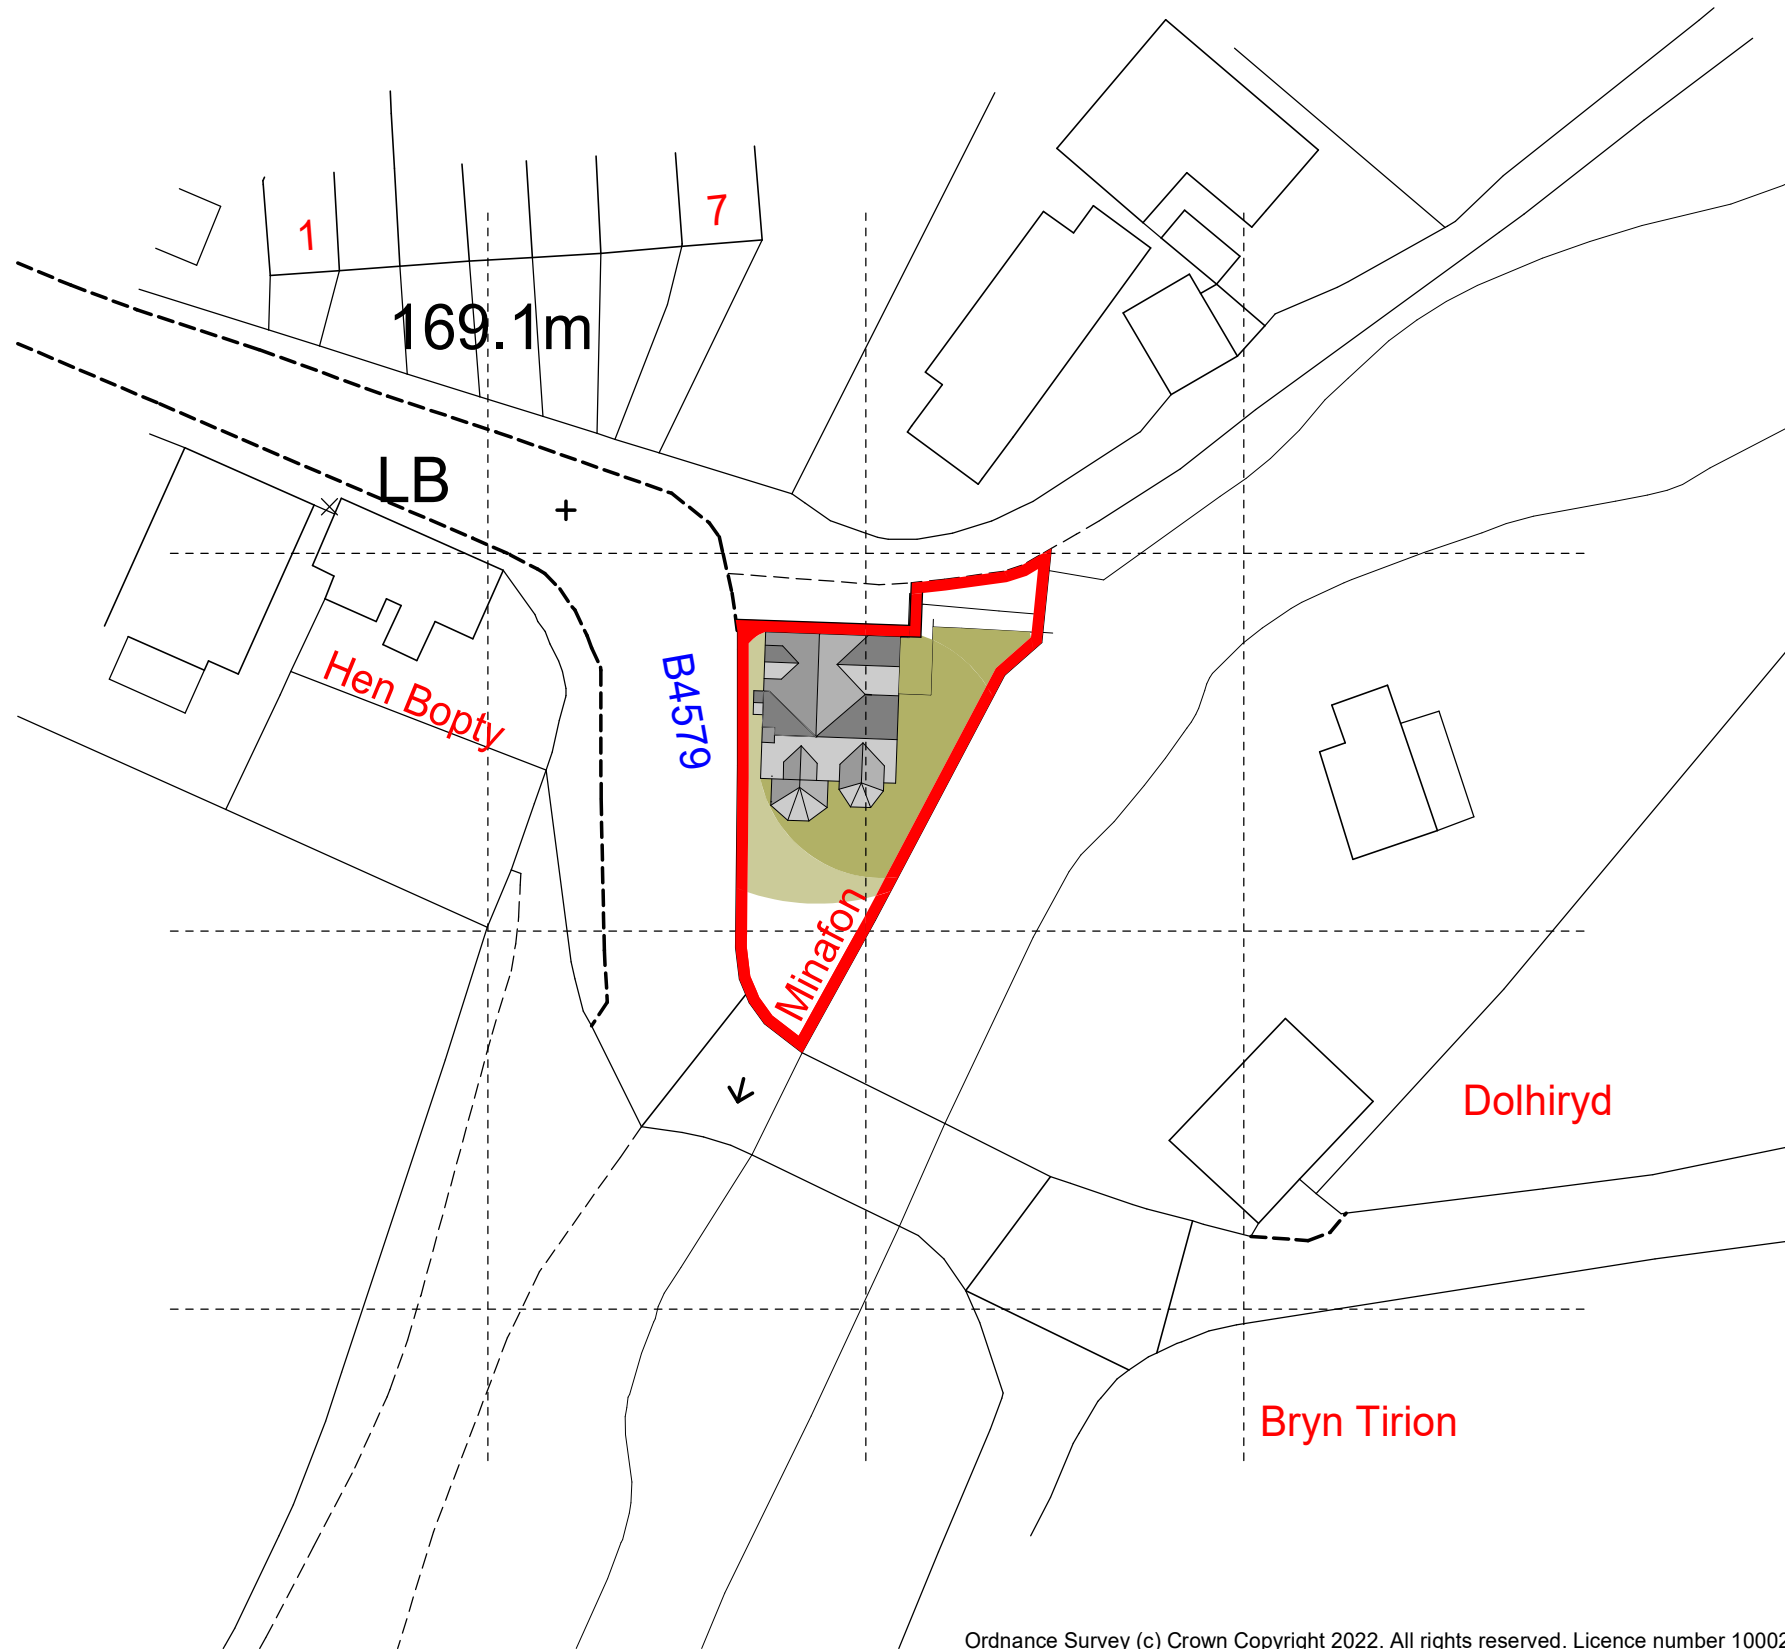


1:500 Block Plan

Ordnance Survey (c) Crown Copyright 2022. All rights reserved. Licence number 100022432

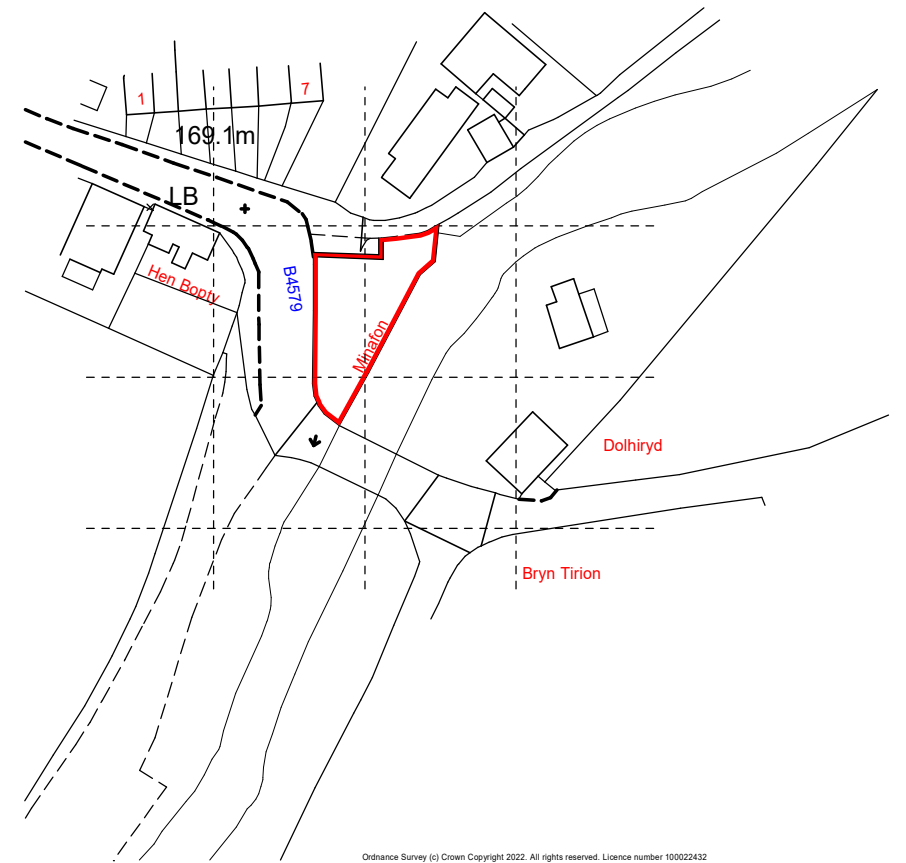

1:1250 Location Plan

Ordnance Survey (c) Crown Copyright 2022. All rights reserved. Licence number 100022432

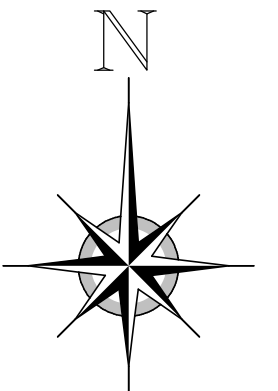

Rev.	Date	Initials	Remarks
	00-00-00	DAP	XXXX

Proposed Extension and Alterations to Minafon Cottage, Glyn Ceiriog LL20 7EY.			Drawn mjc Checked gws
Location Plan Block Plan			Date 09/22 Scale 1:1250 1:500
This drawing is COPYRIGHT Contractors must check all dimensions on site Only figured dimensions are to be worked from Discrepancies must be reported immediately to the Architects before proceeding		Job no 5152	Dwg no L01
		Rev B	Paterson Macaulay & Owens Bebington Telephone 0151 334 0588 Fax 0151 334 0589 Mold Telephone 01352 755703 Fax 01352 756813 E-Mail enquiries@pmoarchitects.co.uk