
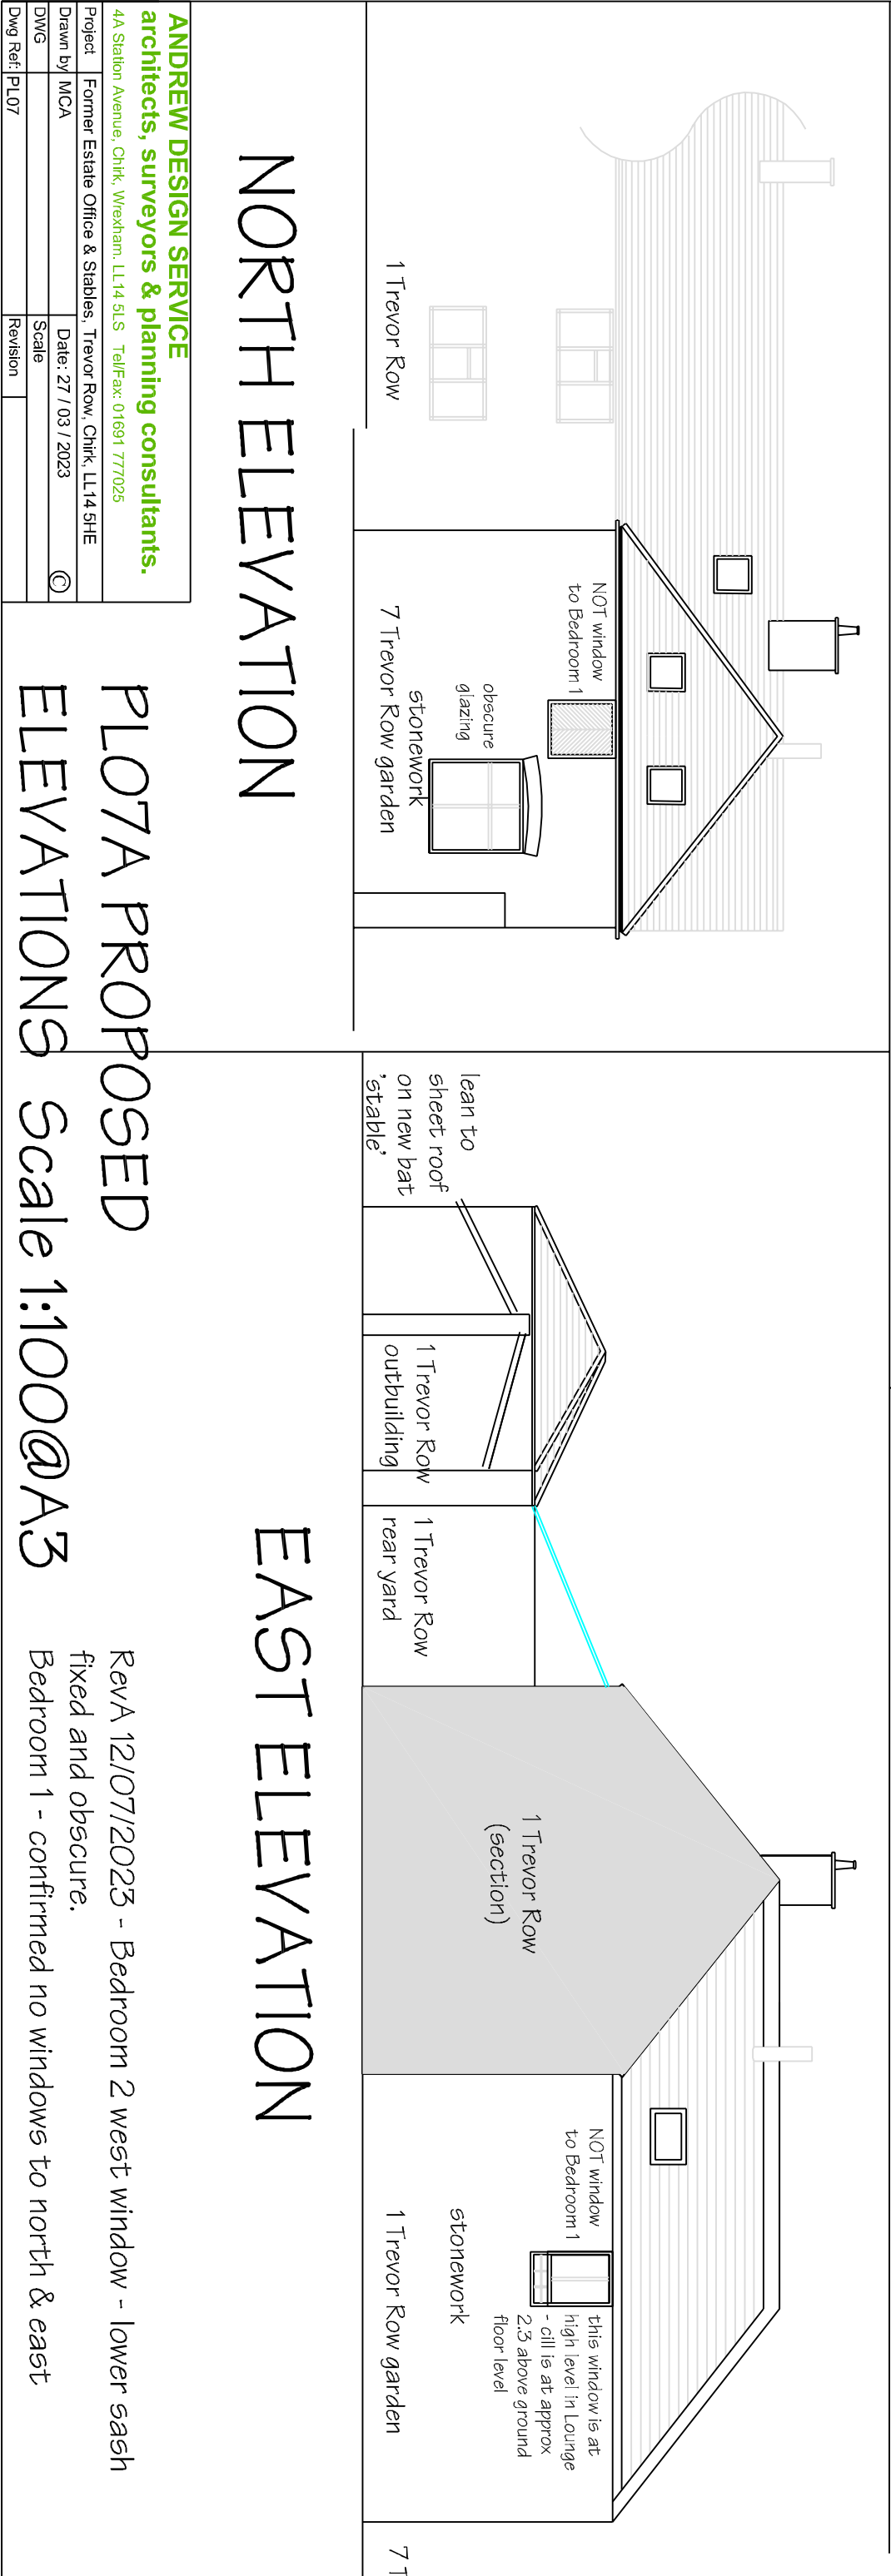


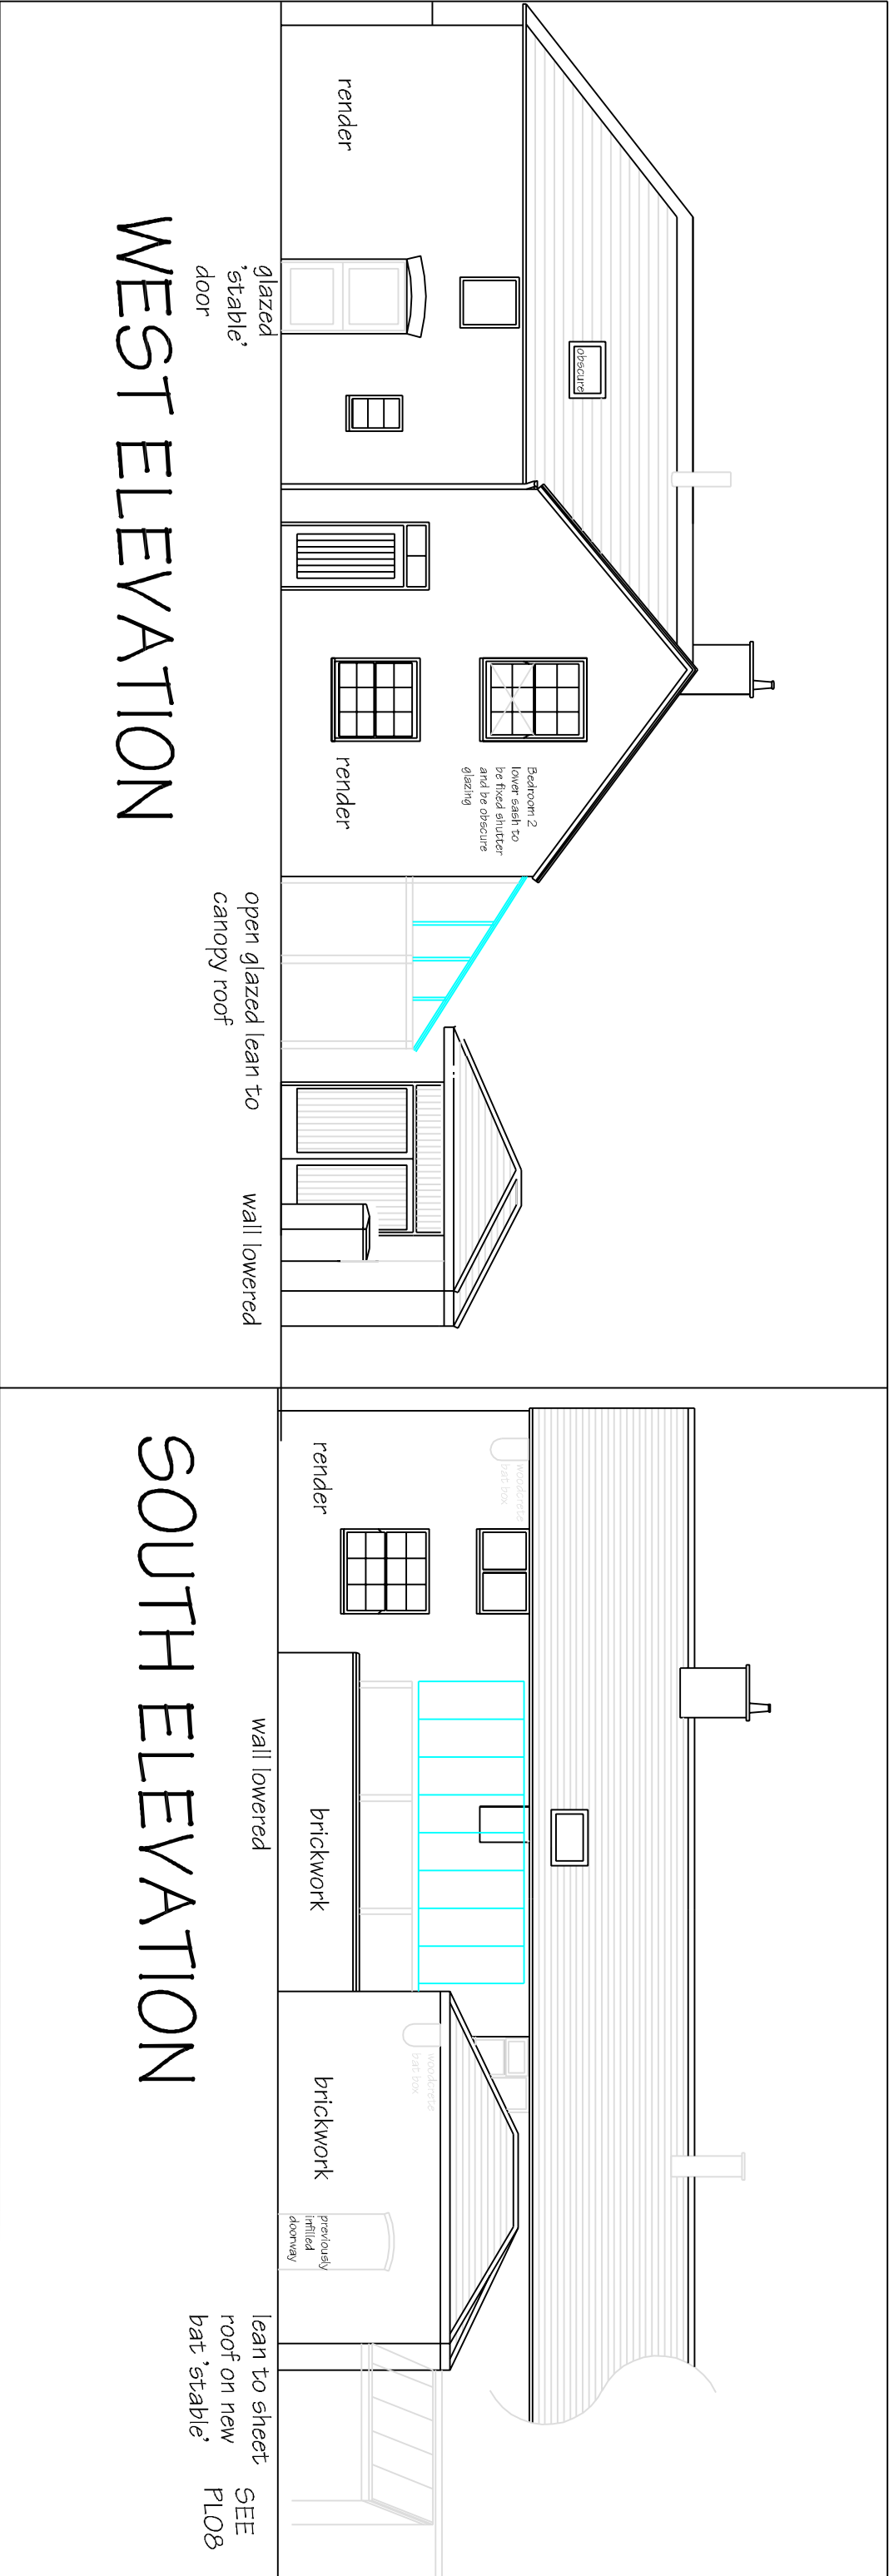

ANDREW DESIGN SERVICE architects, surveyors & planning consultants. 4A Station Avenue, Chirk, Wrexham. LL14 5LS Tel/Fax: 01691 777025			
Project	Former Estate Office & Stables, Trevor Row, Chirk, LL14 5HE	Date: 27 / 03 / 2023	©
Drawn by	MCA	Scale	
DWG		Revision	
Dwg Ref:	PL07		

PLO7A PROPOSED ELEVATIONS Scale 1:100@A3

RevA 12/07/2023 - Bedroom 2 west window - lower sash fixed and obscure.
Bedroom 1 - confirmed no windows to north & east