


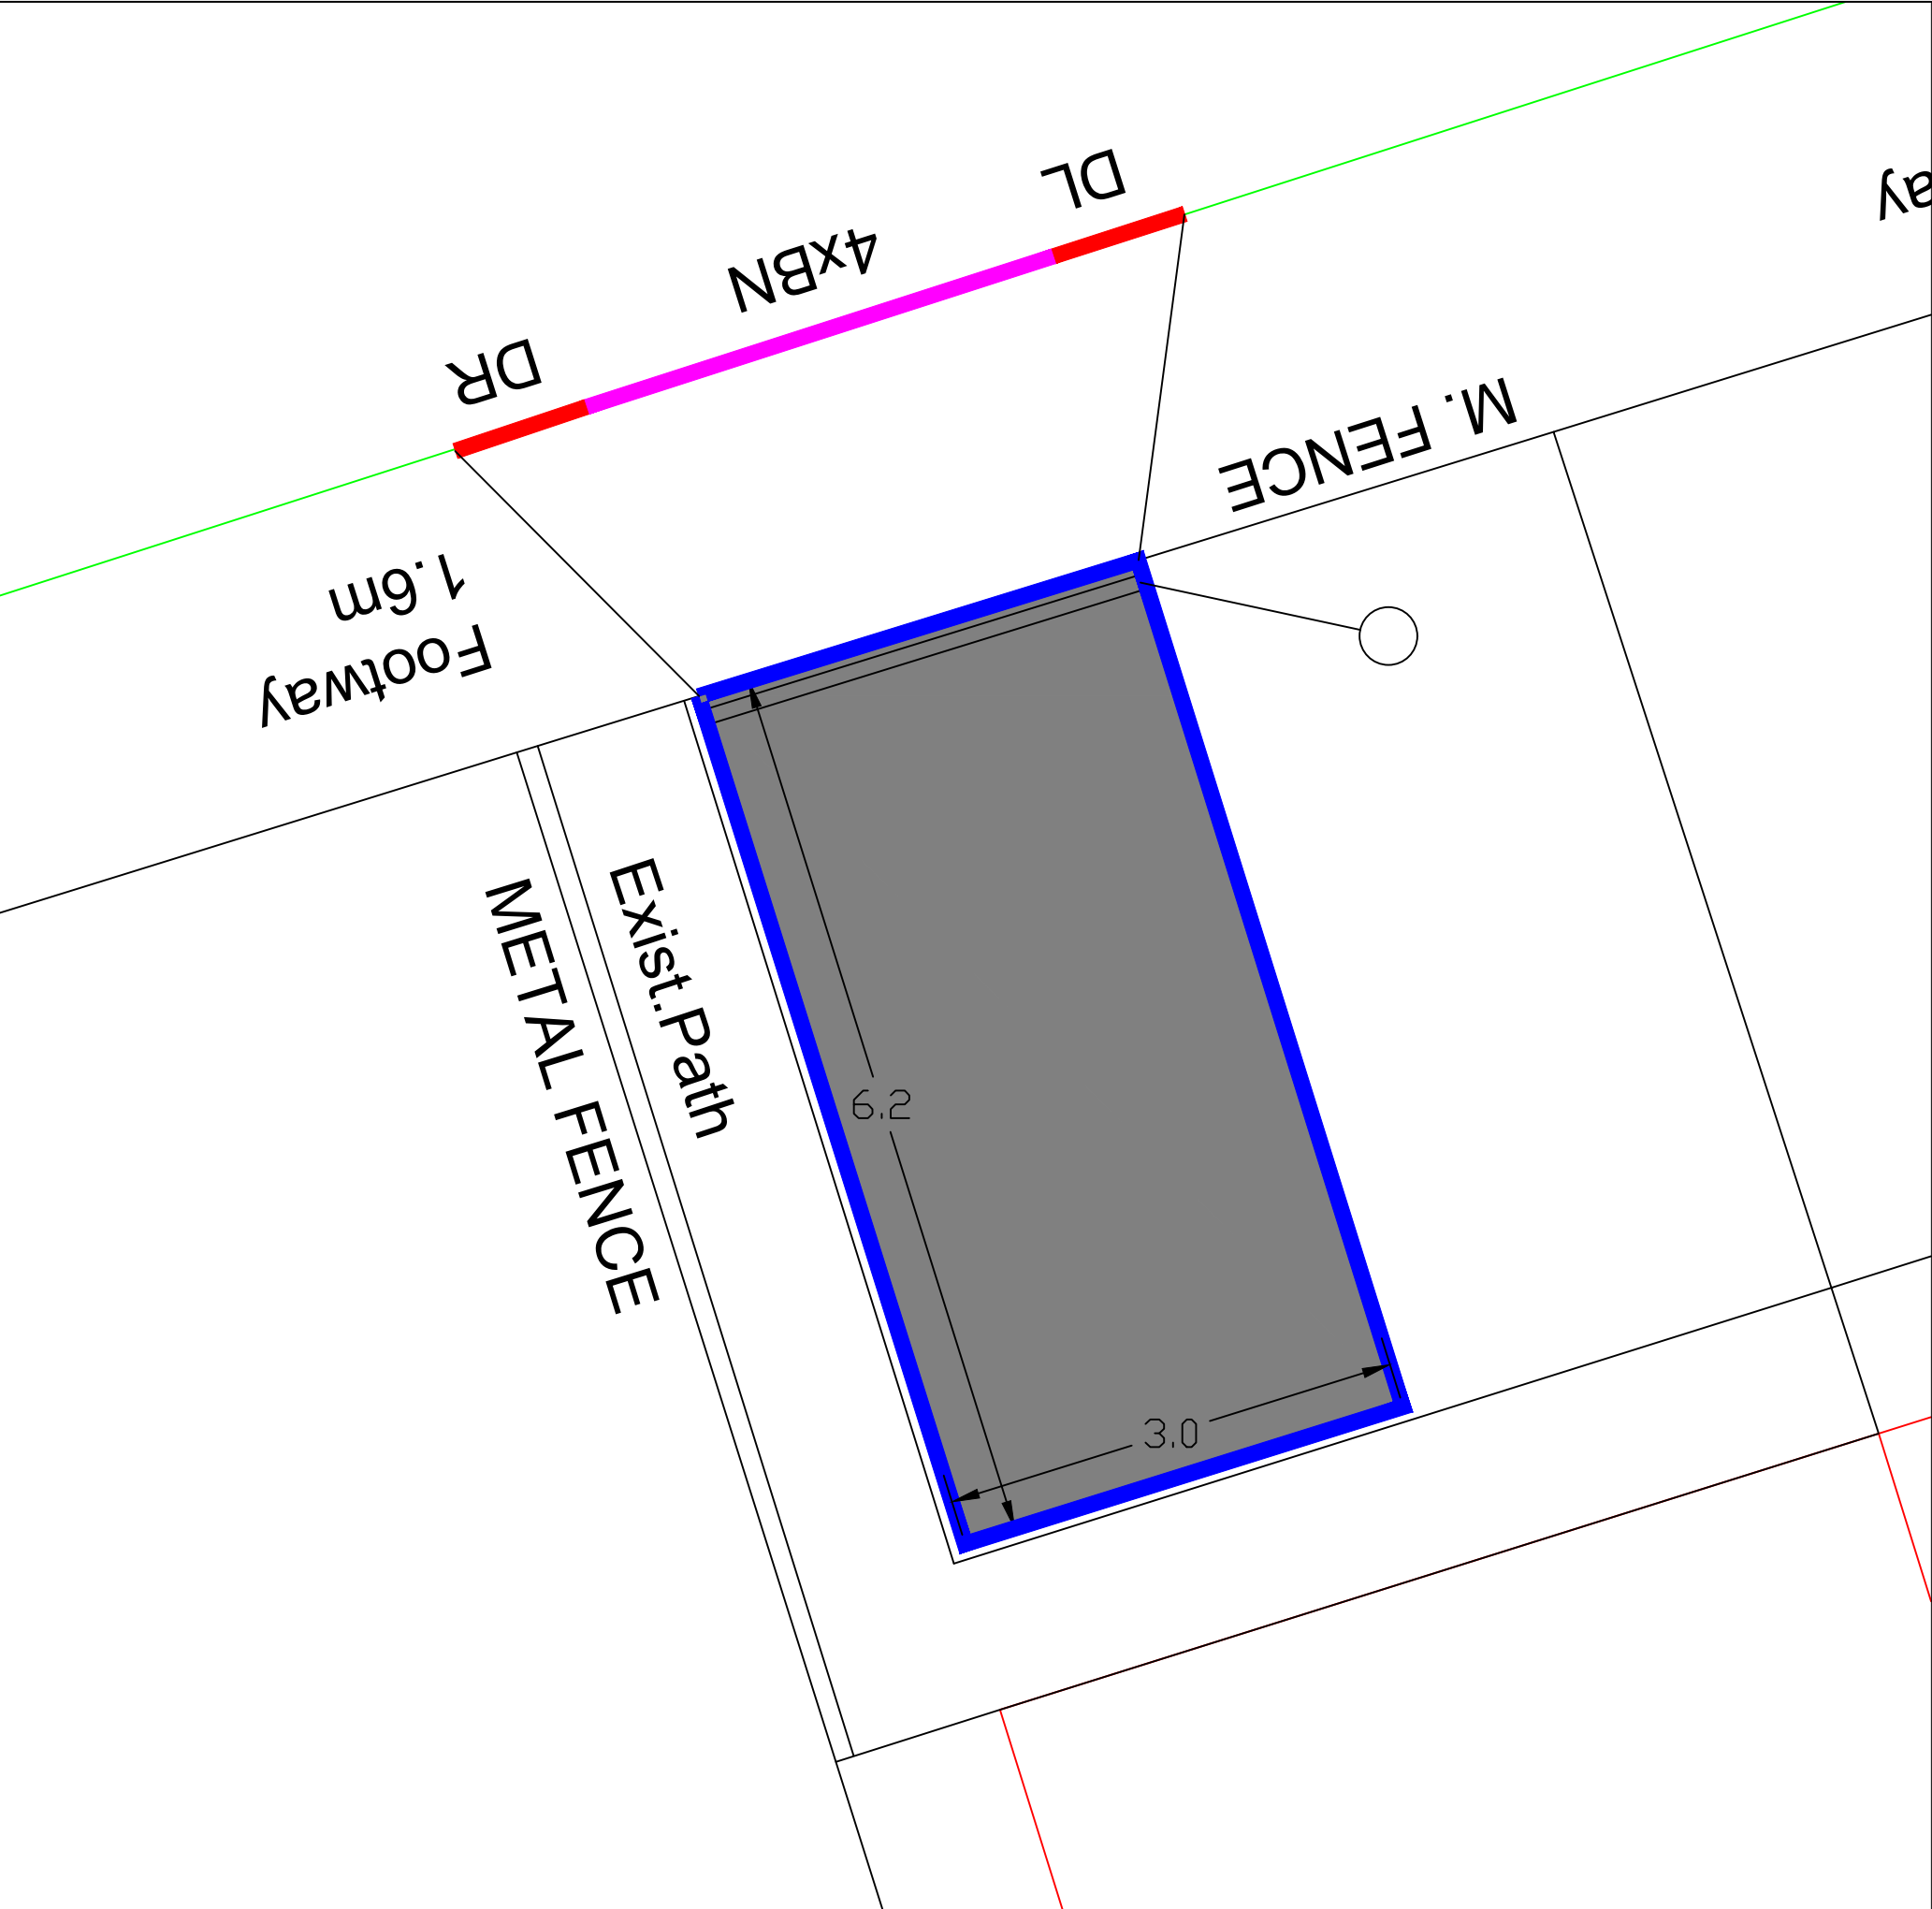

Notes

Hardstanding 6.2x3.0m
Existing double gate
Drop kerb required
Planning permission required
ACO drain channel required
Install soakaway in grass area

KEY

- Precast Concrete BN Kerb 125 x 150mm
- Precast Concrete DL/DR Kerb
- Precast Concrete Flat Top Edging Kerb 150x50mm

HARDSTANDING SPECIFICATION

Surface Course, Dense Bitumen Macadam, 10mm nominal size, depth 40mm
Binder Course, Dense Bitumen Macadam, 20mm nominal size, depth 60mm
Sub-base, Granular Sub-base Type I, depth 300mm

FOOTPATH SPECIFICATION

Surface Course, Dense Bitumen Macadam, 10mm nominal size, depth 20mm
Binder Course, Dense Bitumen Macadam, 20mm nominal size, depth 60mm
Sub-base, Granular Sub-base Type I, depth 150mm

All setting out to be agreed with WCBC prior to commencing works on site



Wrexham
Council

WREXHAM COUNTY BOROUGH COUNCIL

Housing Services,
Housing and Public Protection Department,
Ruthin Road,
Wrexham,
LL13 7TU

Tel: (01978) 315300 Fax: (01978) 315355

Project: 2 Bryn Eitha, Pen-y-Cae, Wrexham,
Wales, LL14 2PS

Detail: Proposed On Plot and Drop Kerb

Drawn By: RS	Date: Mar 2023	Checked By:
Scale: NTS	Project No: 2223371	Dwg No: 01
		Rev: Preliminary