
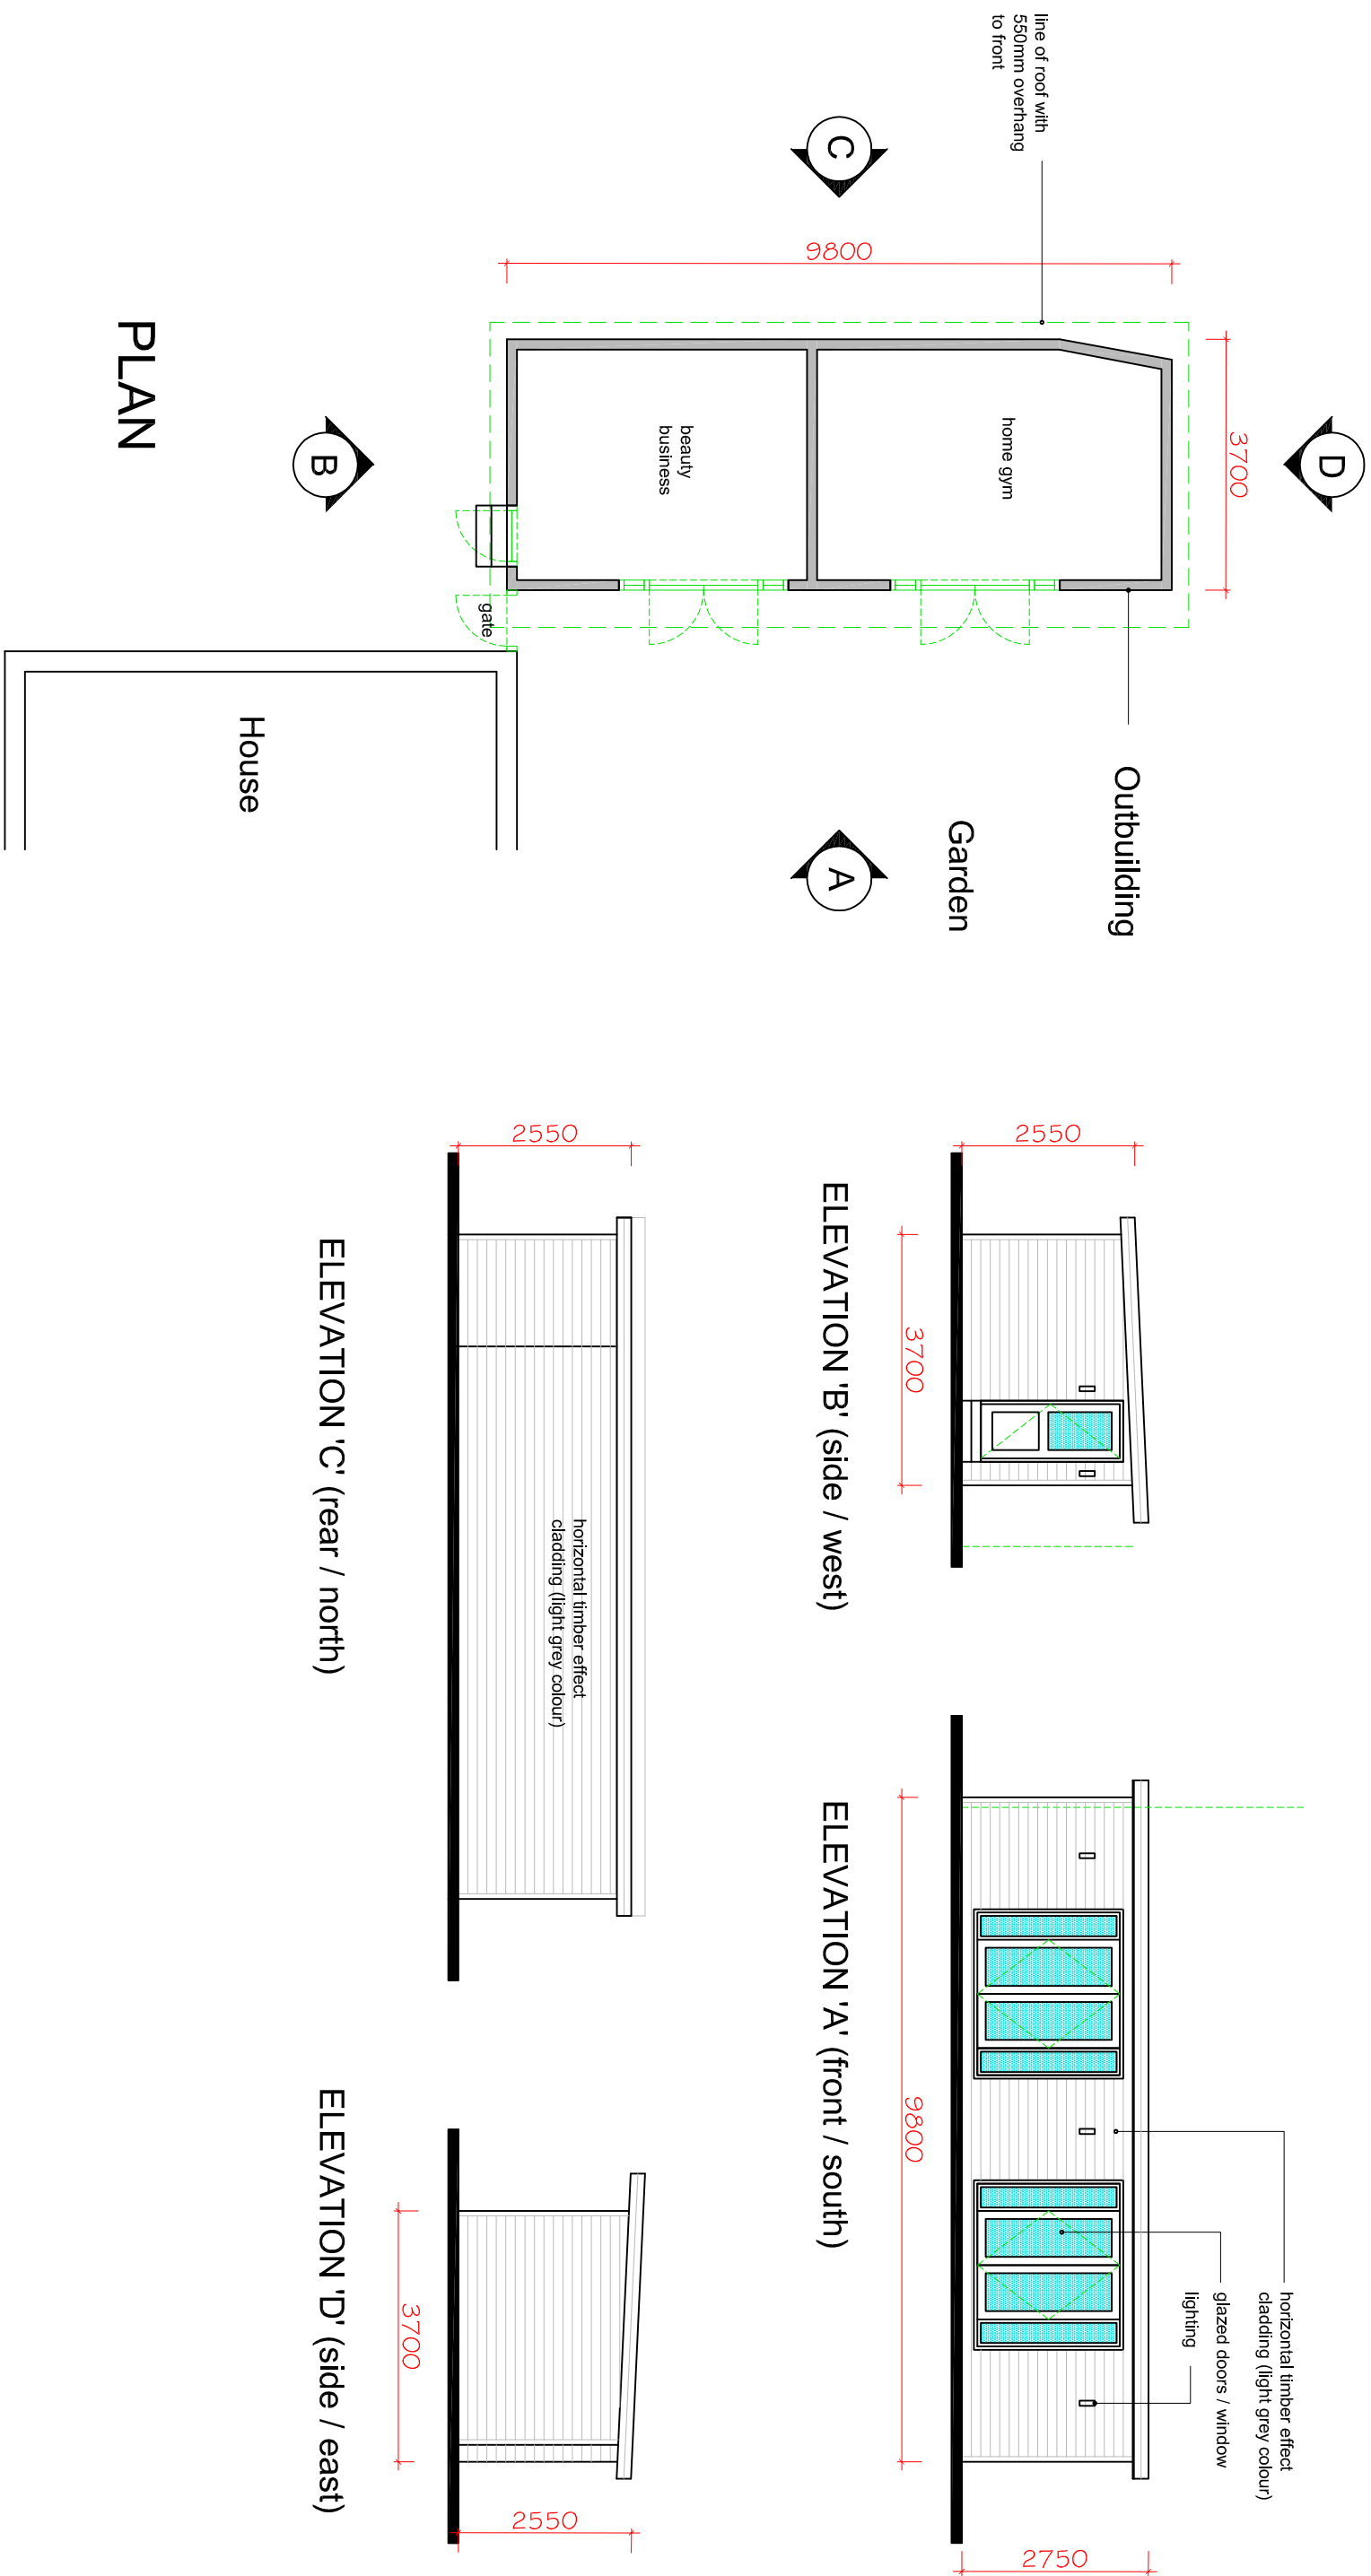


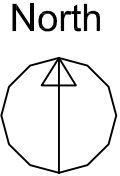


go2plan

Design & Planning

Tel: 07957 634478 email: jon@go2plan.co.uk

PLANS & ELEVATIONS OF OUTBUILDING @
REDBROOK HOUSE, RUABON ROAD
RUABON, WREXHAM
NORTH WALES
LL14 6RA

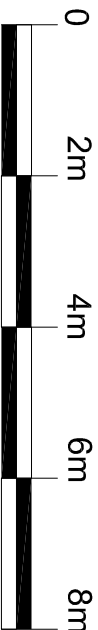

Scale bar in metres

Dwg No. RHR 002
Scale: 1:100 @ A3
date: 04.05.23
drawn: jon evans