



The Copyright of this drawing/design is vested in Woodsyde Development Ltd and must not be copied or reproduced in part or whole without prior written consent

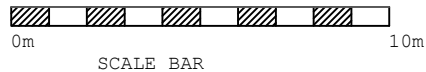

Notes:

1. The Contractor should check all heights, sizes and dimensions on site before works commence and any errors should be reported to Woodsyde Developments Limited.
2. Figured dimensions shall take preference to scaling, with any errors reported to Woodsyde Developments Ltd.

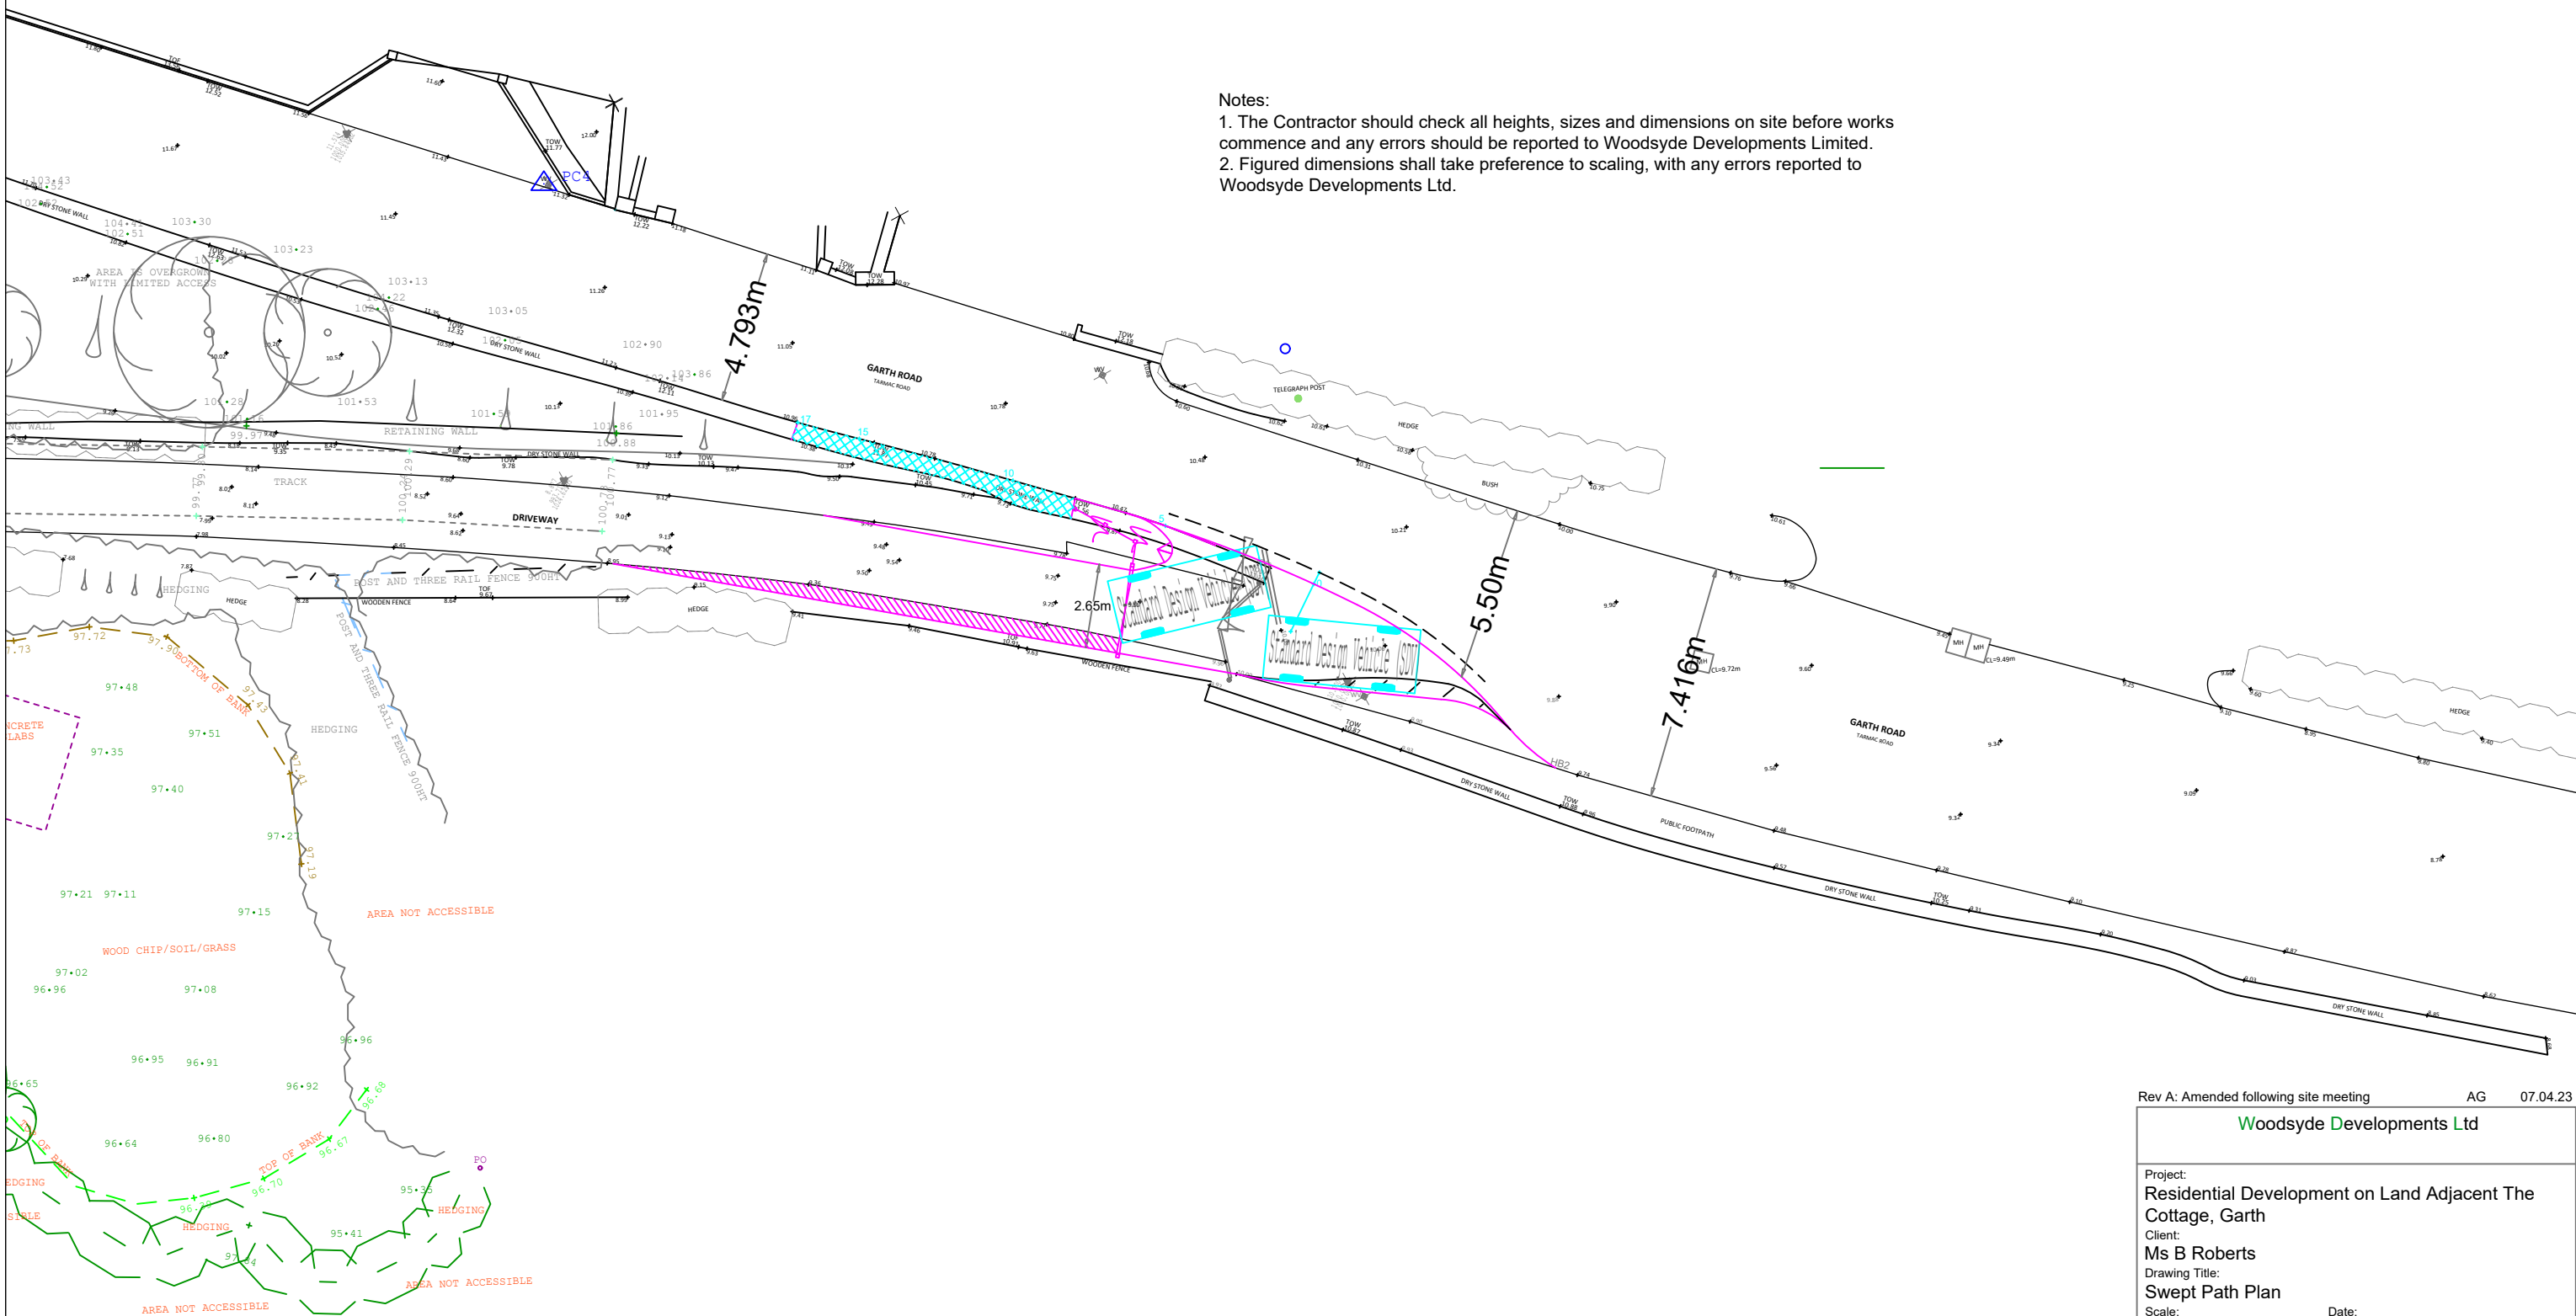

Rev A: Amended following site meeting AG 07.04.23

Woodsyde Developments Ltd

Project:
Residential Development on Land Adjacent The
Cottage, Garth
Client:
Ms B Roberts
Drawing Title:
Swept Path Plan
Scale:
1:200 @ A3
Drawing No:
TC-SP-301: Rev A

Date:
August 2022

The Poppies, Lower Road, Harmer Hill, Shropshire. SY4 3QX.
Tel: 01939 290483 Mob: 07527 352084
email: andrew@awgough.co.uk