



N.B. Please do not scale from these drawings.
All dimensions to be taken on-site. If in doubt - ask.

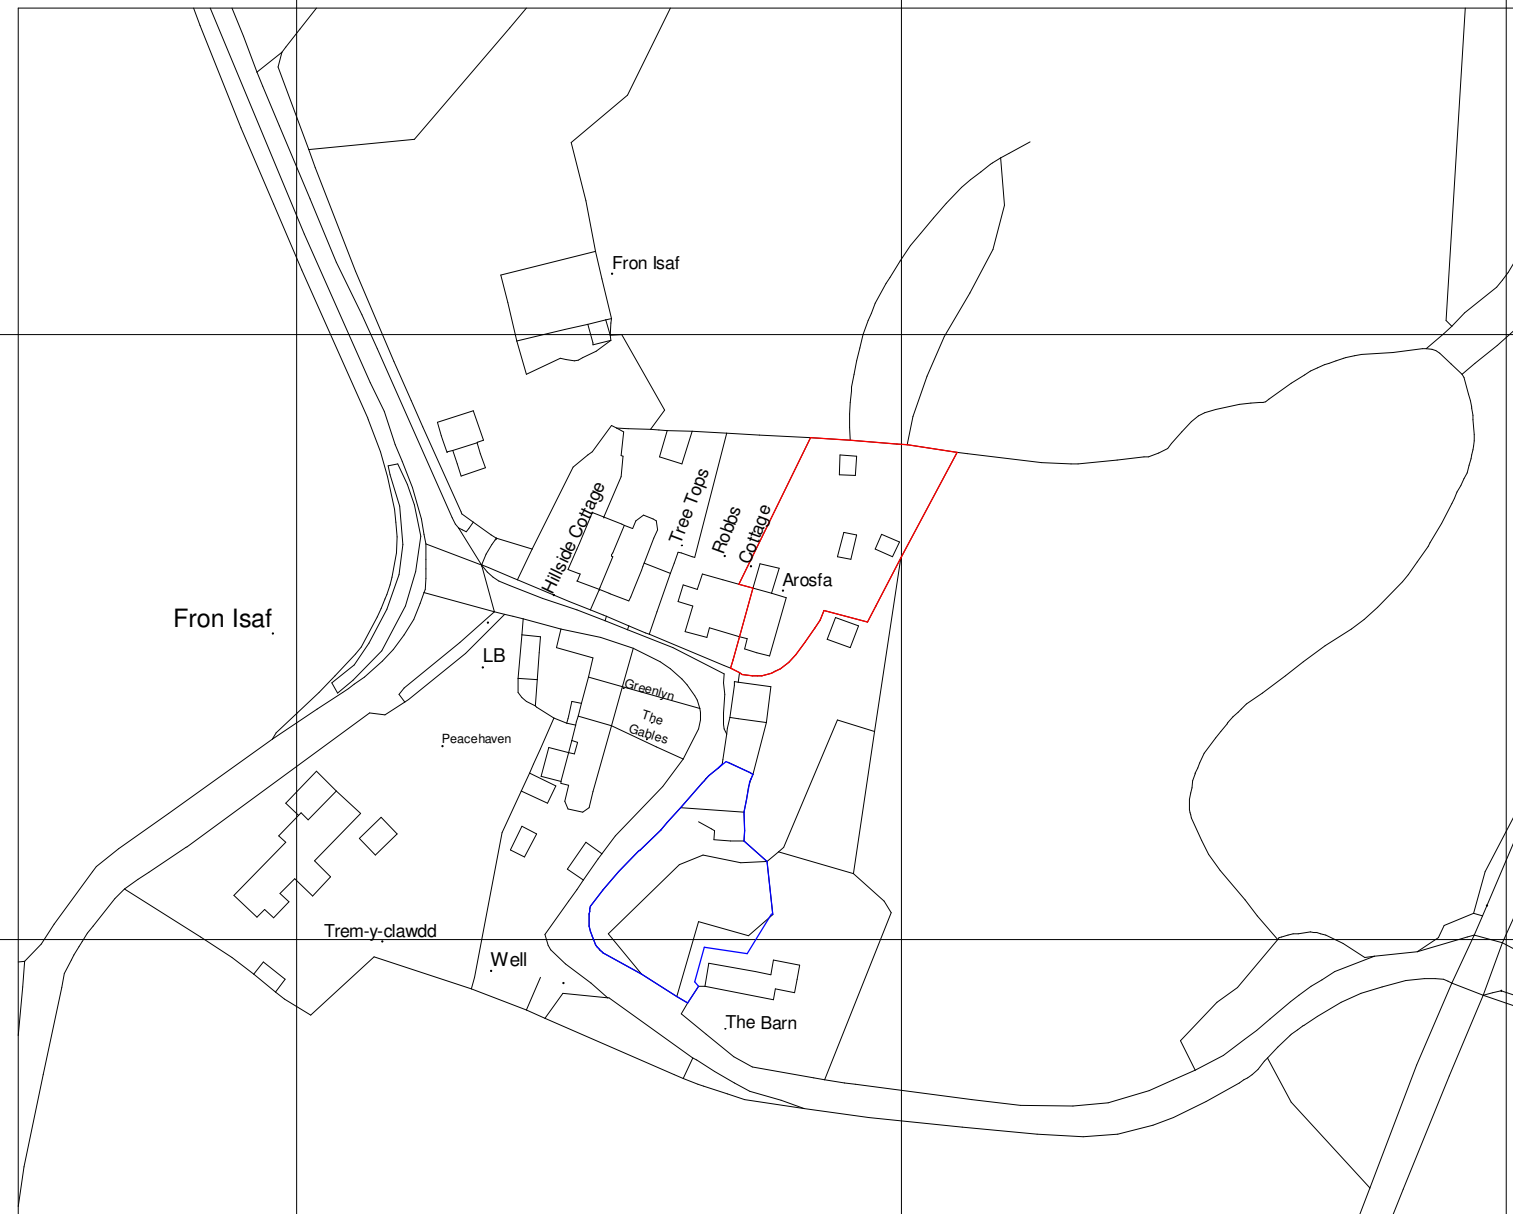

VISUAL SCALE 1:1250 @ A3

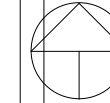

Rev.	Revision Description		Date
------	----------------------	--	------

Anne Netherwood Chartered Architect
11 Cottage Fields, St Martins, Osewstry, Shropshire SY11 3EJ
Tel 44(0)1691 778 495
44(0)7580 162 344
e-mail: anne@annenetherwood.co.uk
web: www.annenetherwood.co.uk

Project	Job Title
---------	-----------

Title	Location Plan	340100m
-------	---------------	---------

Scale @ A3	Drawn By	Checked By	Date
1 : 1250	-	327600m AN	12/05/23

Job No. 23-08 Sheet No. A001 Rev.