



Block Plan Scale 1:200

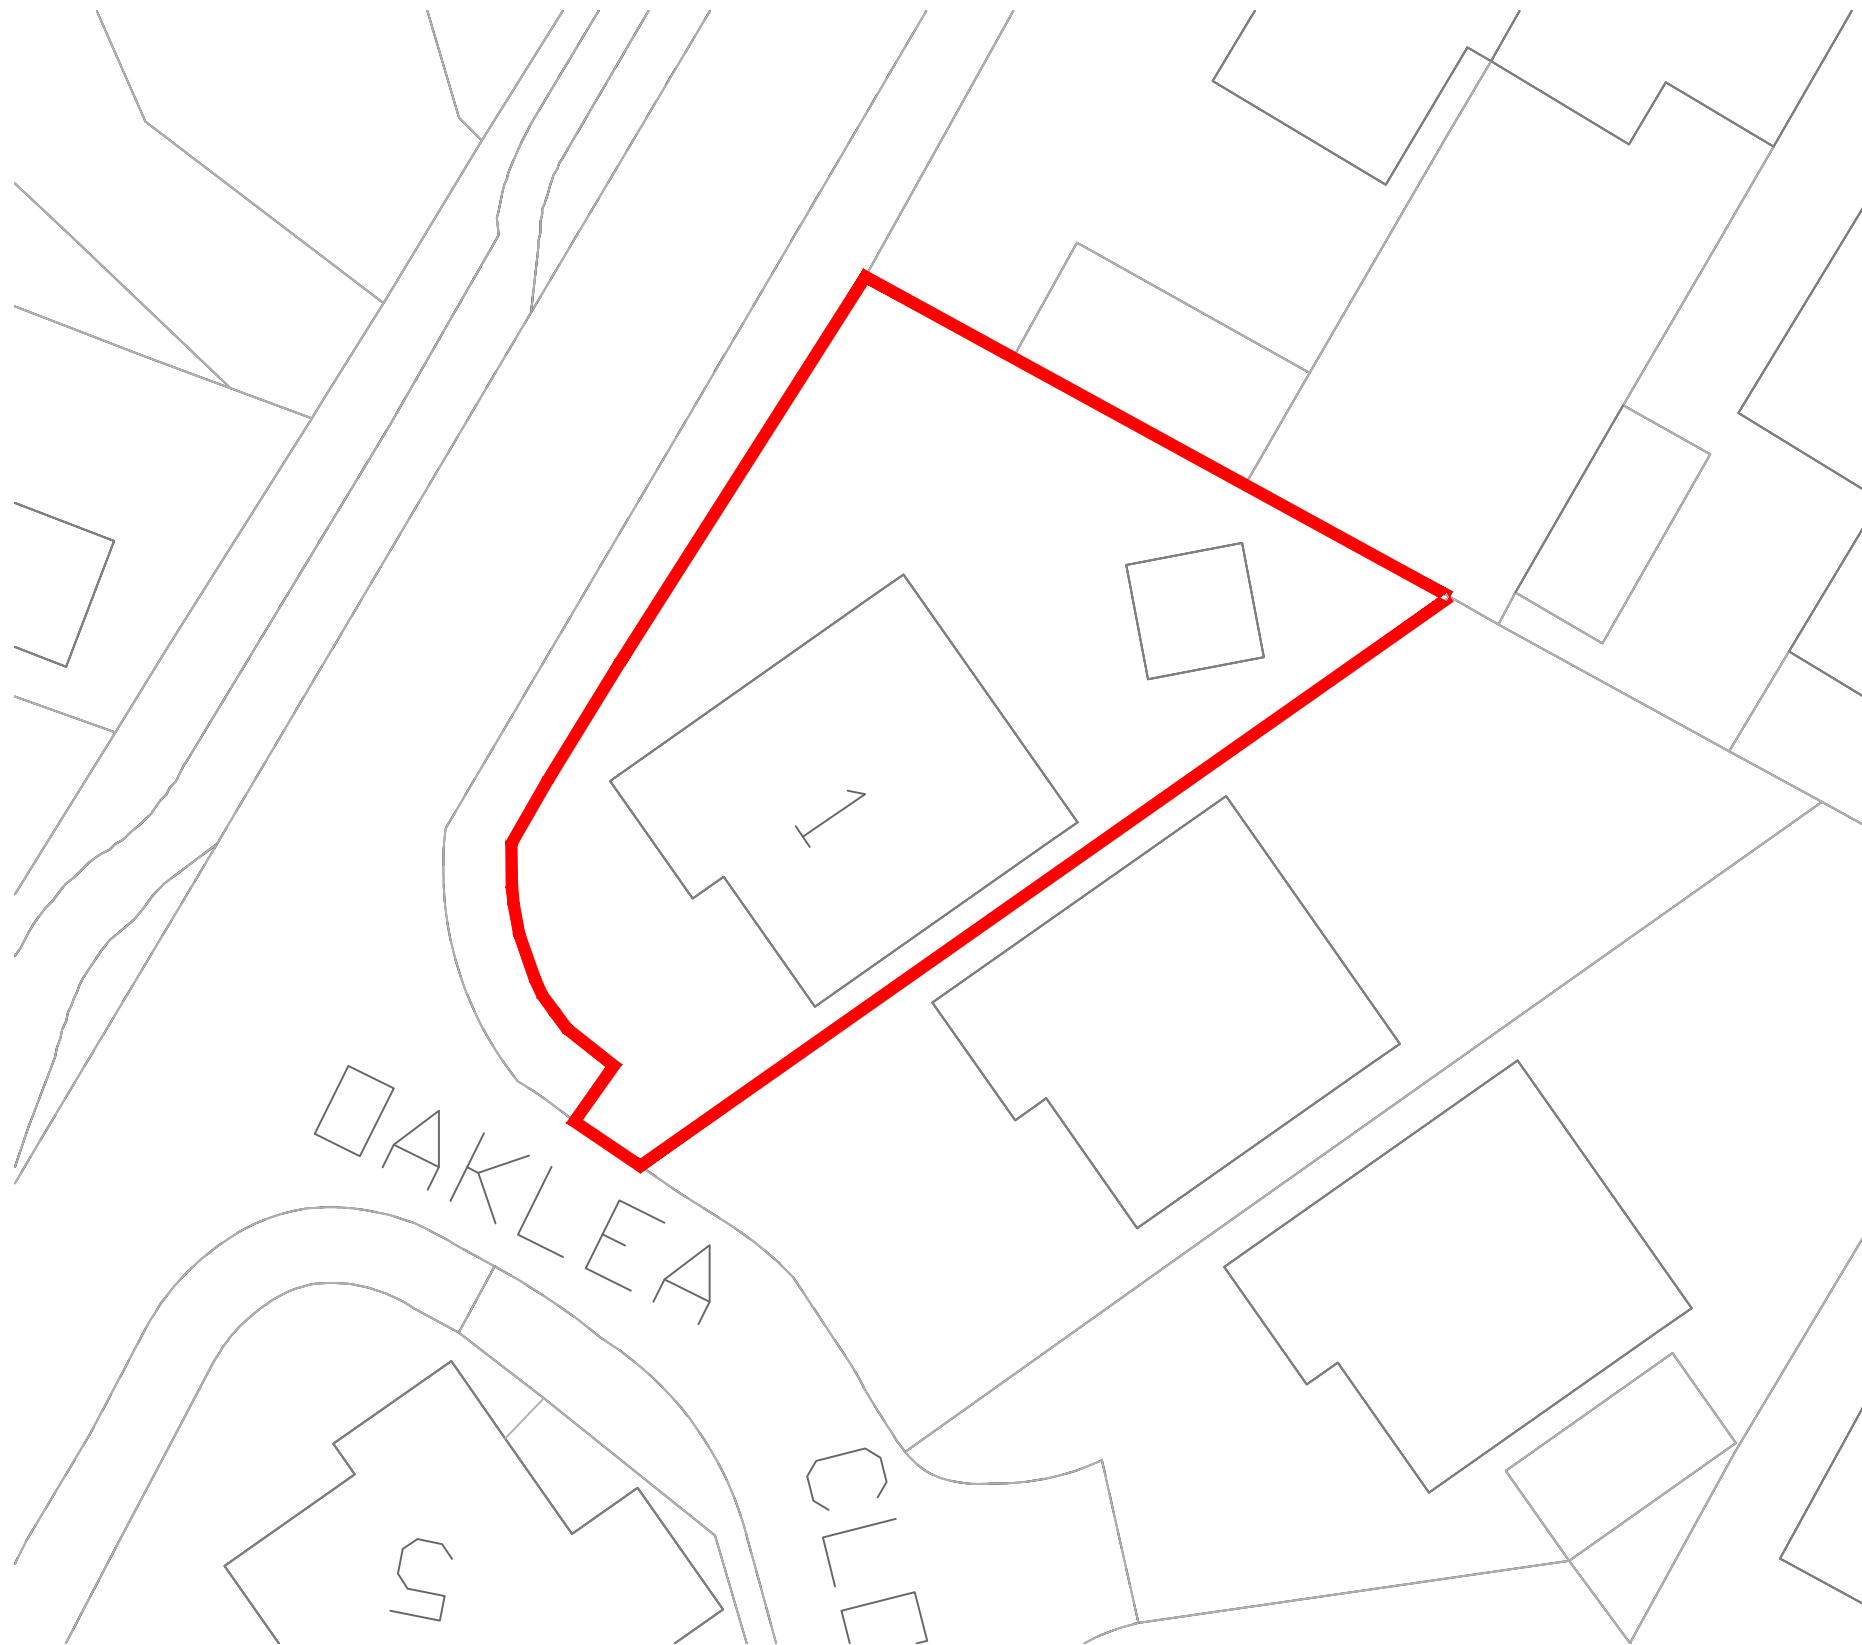

Scale 1:1250

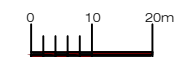

© Crown Copyright and
database rights 2022 OS
100047474

Address
1 Oaklea Close, LL11

Drawing title
Site Location Plans

Chkd	Appvd	date	scale 1:1250/1:200 © A3	drawn
DRAWING No. 003				rev