


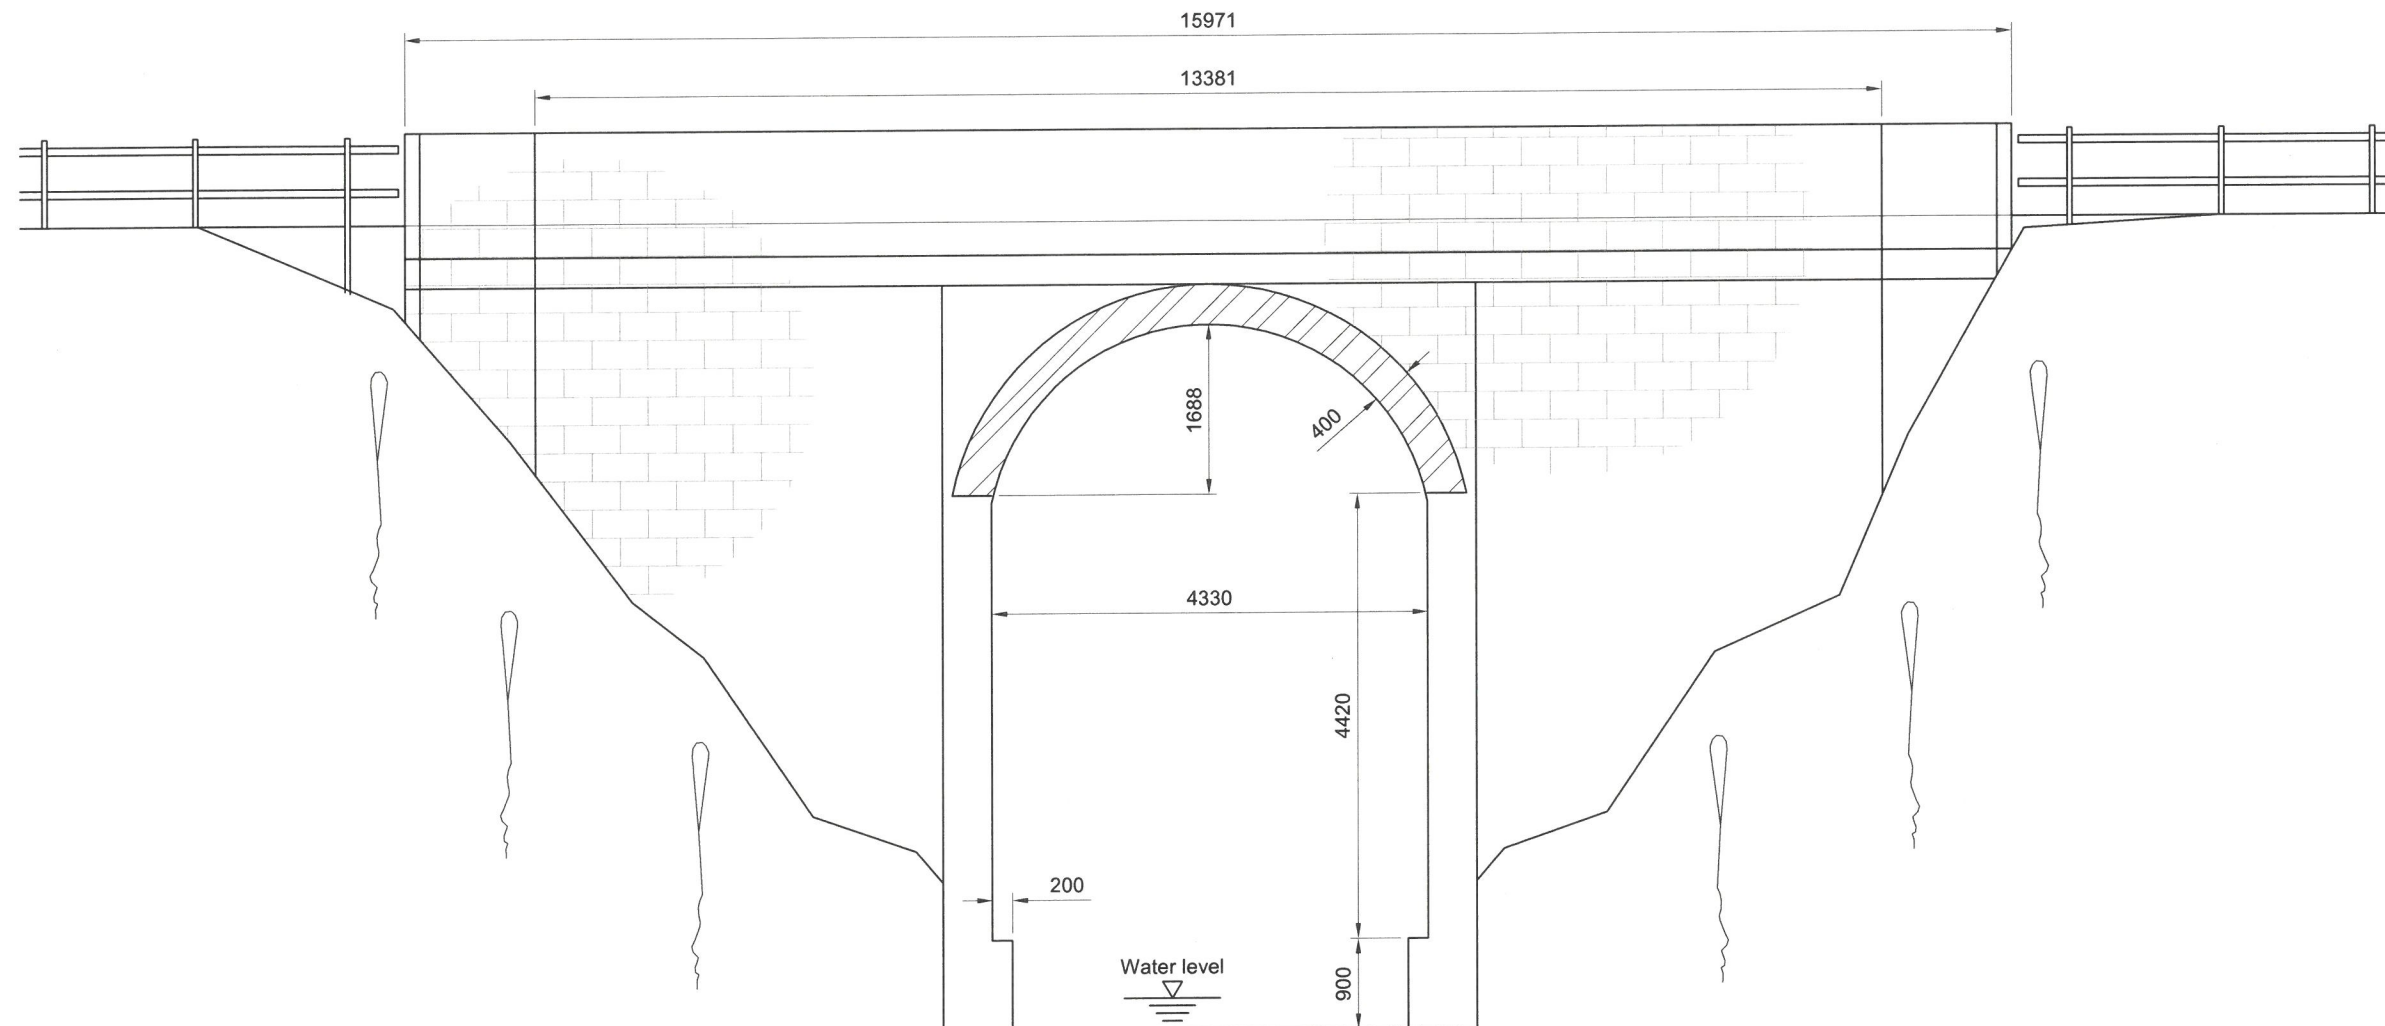

EASTERN ELEVATION
Scale 1:75

**Cappagh
Consult Ltd.**

Cappagh,
1 Ffordd Alun
Gwersyllt
Wrexham
LL11 4HU

**Darren Hagger
Consultancy
Limited**

CLIENT

wrexham
COUNTY BOROUGH COUNCIL
CYNGOR BARDDEISTREF SIROE
wreccsam

JOB NUMBER: CCL110	
SCALES: 1:75	
GRID REF: 335404, 340262	
DRAWN BY: Darren Hagger	DATE: December 2018
CHECKED BY: Joe Flavin	DATE: January 2019
APPROVED BY: Anthony Williams	DATE: January 2019

TITLE: BARTONS BRIDGE (671)	
General Arrangement - Sheet 2 of 2	
DRAWING NUMBER: CCL110E/002	