




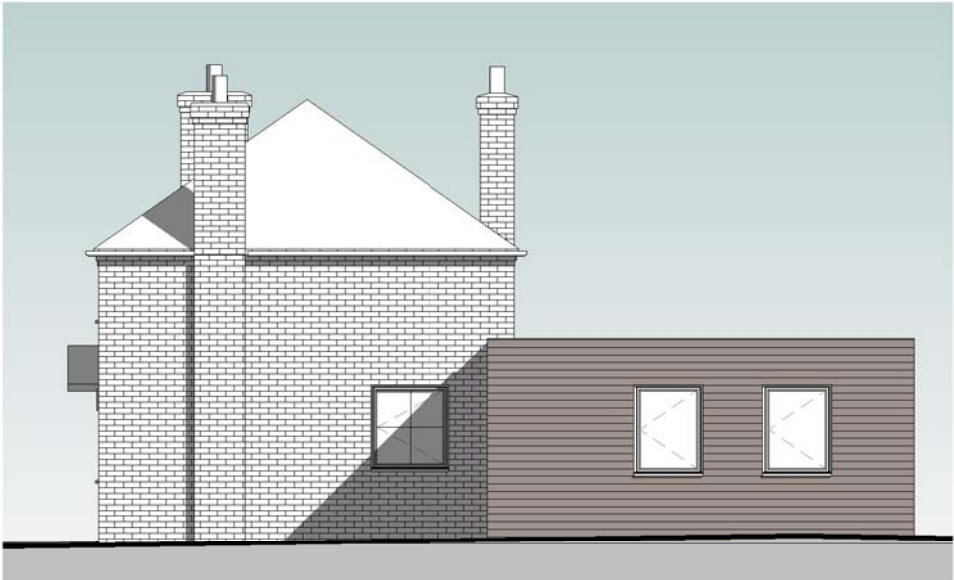

East
1 : 100

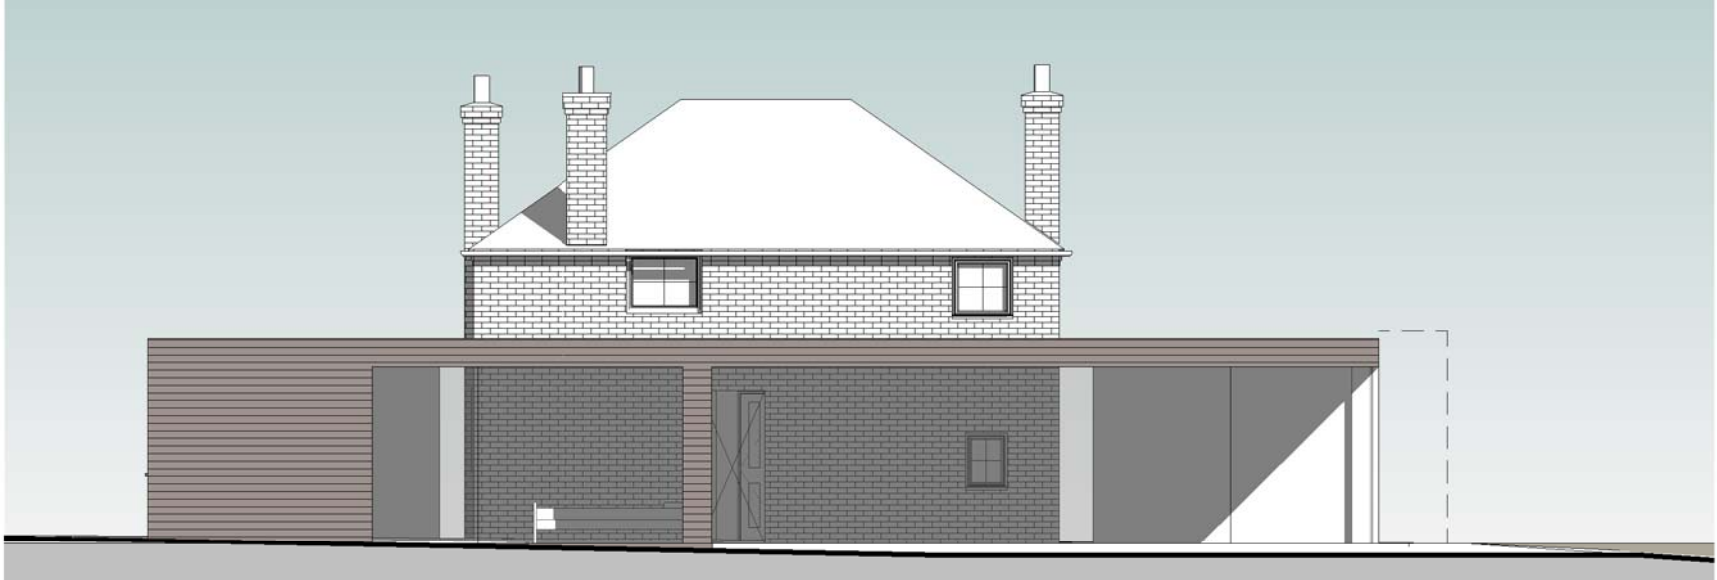


North
1 : 100

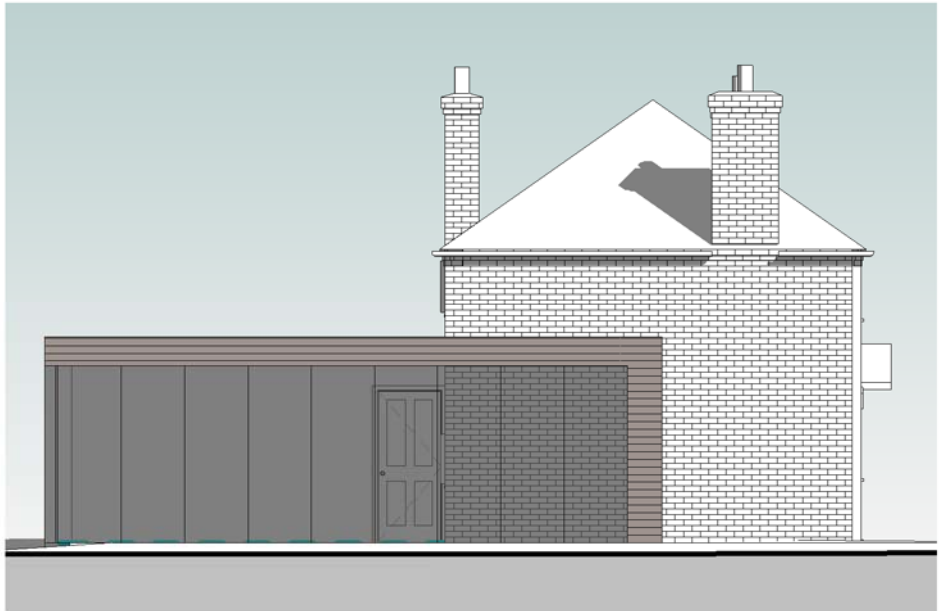


West
1 : 100




South
1 : 100

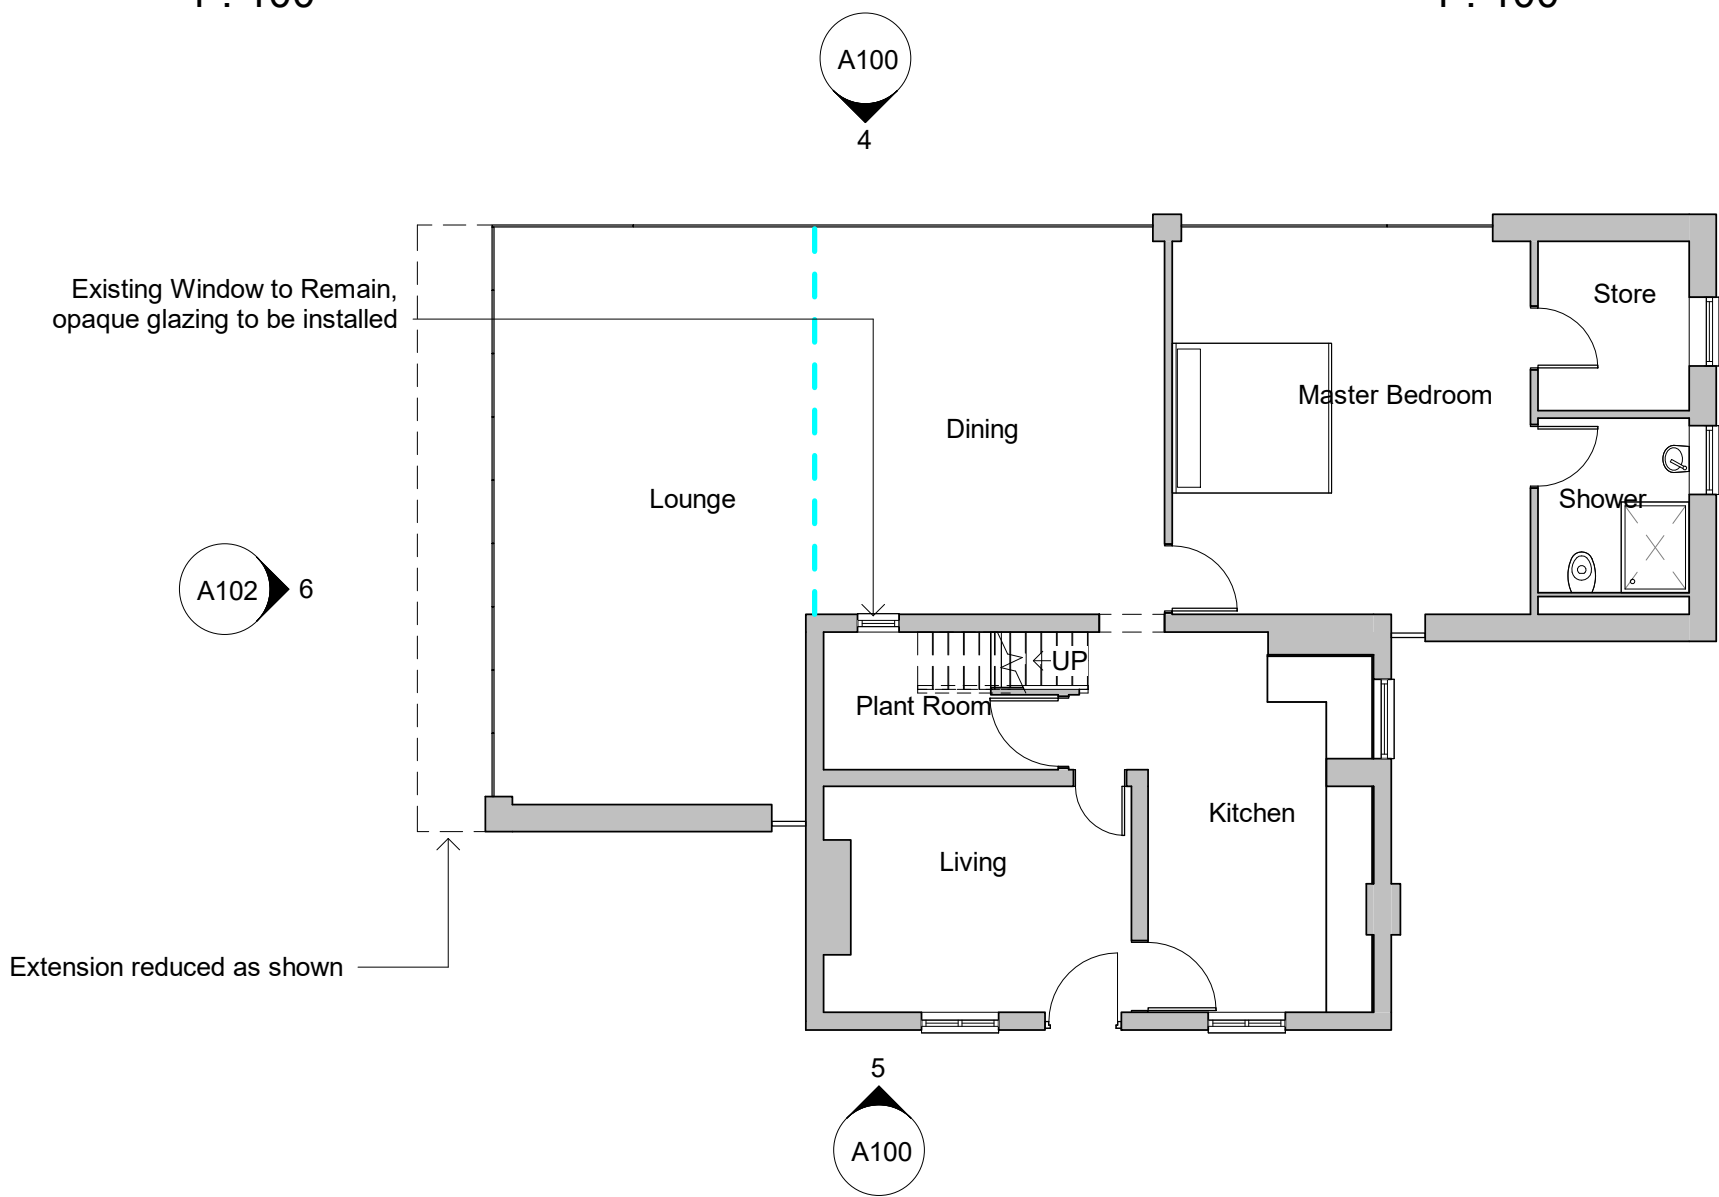

Ground Floor
1 : 100

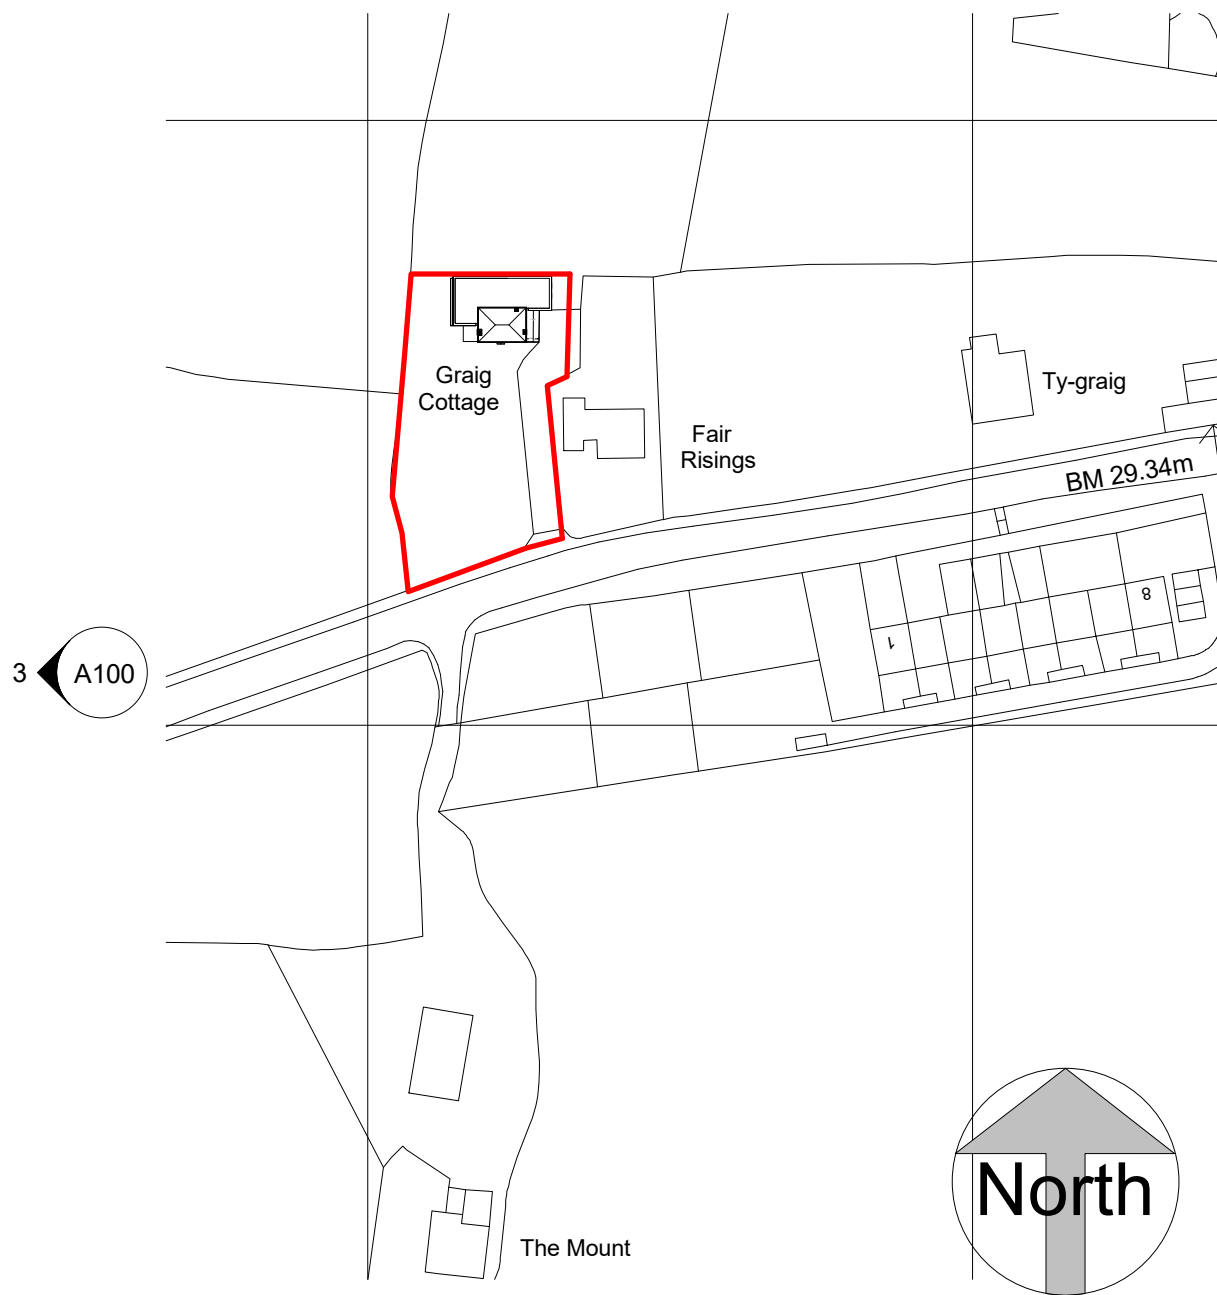

Location
1 : 1250

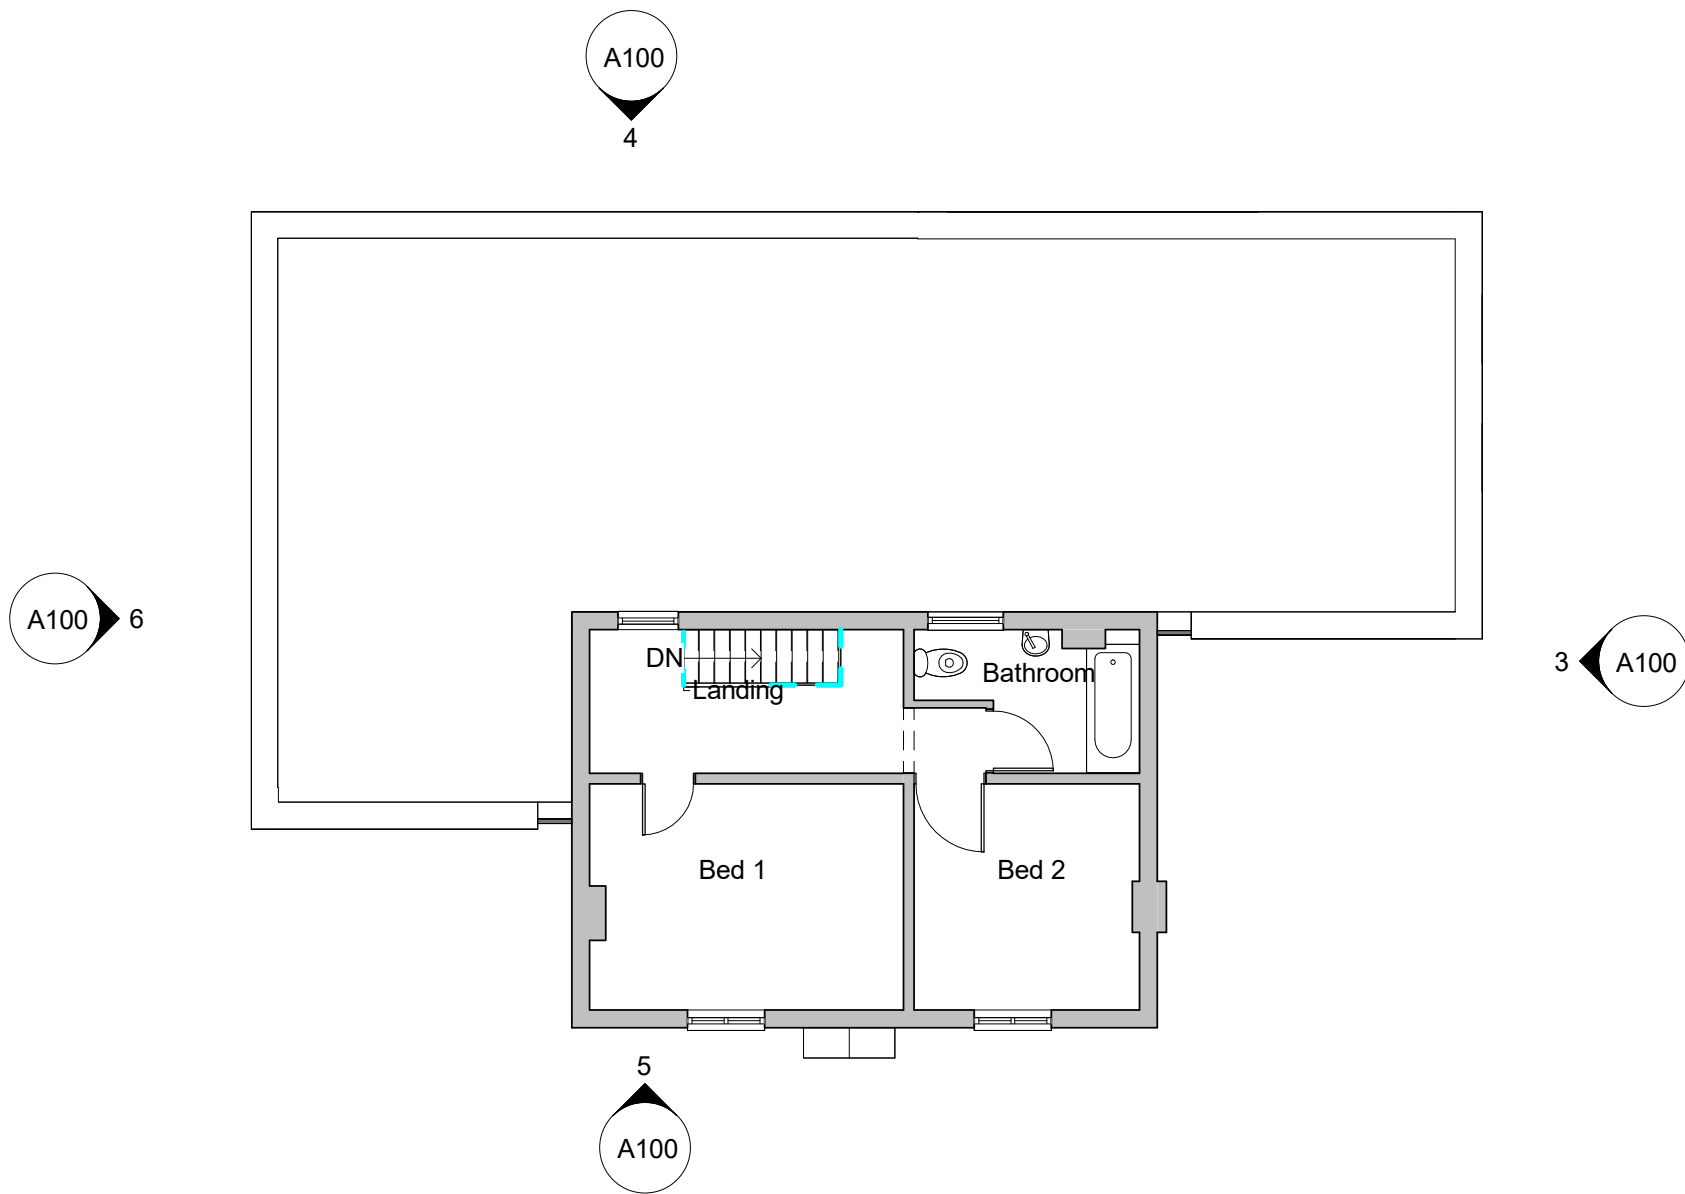

First Floor
1 : 100

The Contractor is responsible for checking all dimensions, tolerances and references. Any discrepancy is to be notified to jig before proceeding with the work.			
Where an item is covered by drawings to different scales, the larger scale drawing is to take precedence. Do not scale drawings, figured dimensions are to be worked to in all cases			
This drawing is copyright © JIG Architects			
Revisions			
B	10/22	JRJ	Planning Amendments
A	08/22	JRJ	Planning Amendments
JIG RIBA Chartered Practice Architects			
Unit 16 Mold Business Park, Wrexham Road, Mold, Flintshire CH7 1XP			
Tel: 01352 744889 Fax: 01352 700769 Email: admin@jigarchitects.com			
Client Mr M Roberts			
Project Graig Cottage			
Drawing Title Proposed Plans			
Scale as indicated @ A2	Drawing No. A100	Revision	
Drawn jrj		A	B
Checked cgr	Job No. 1732		
Date 15/9/2021			