




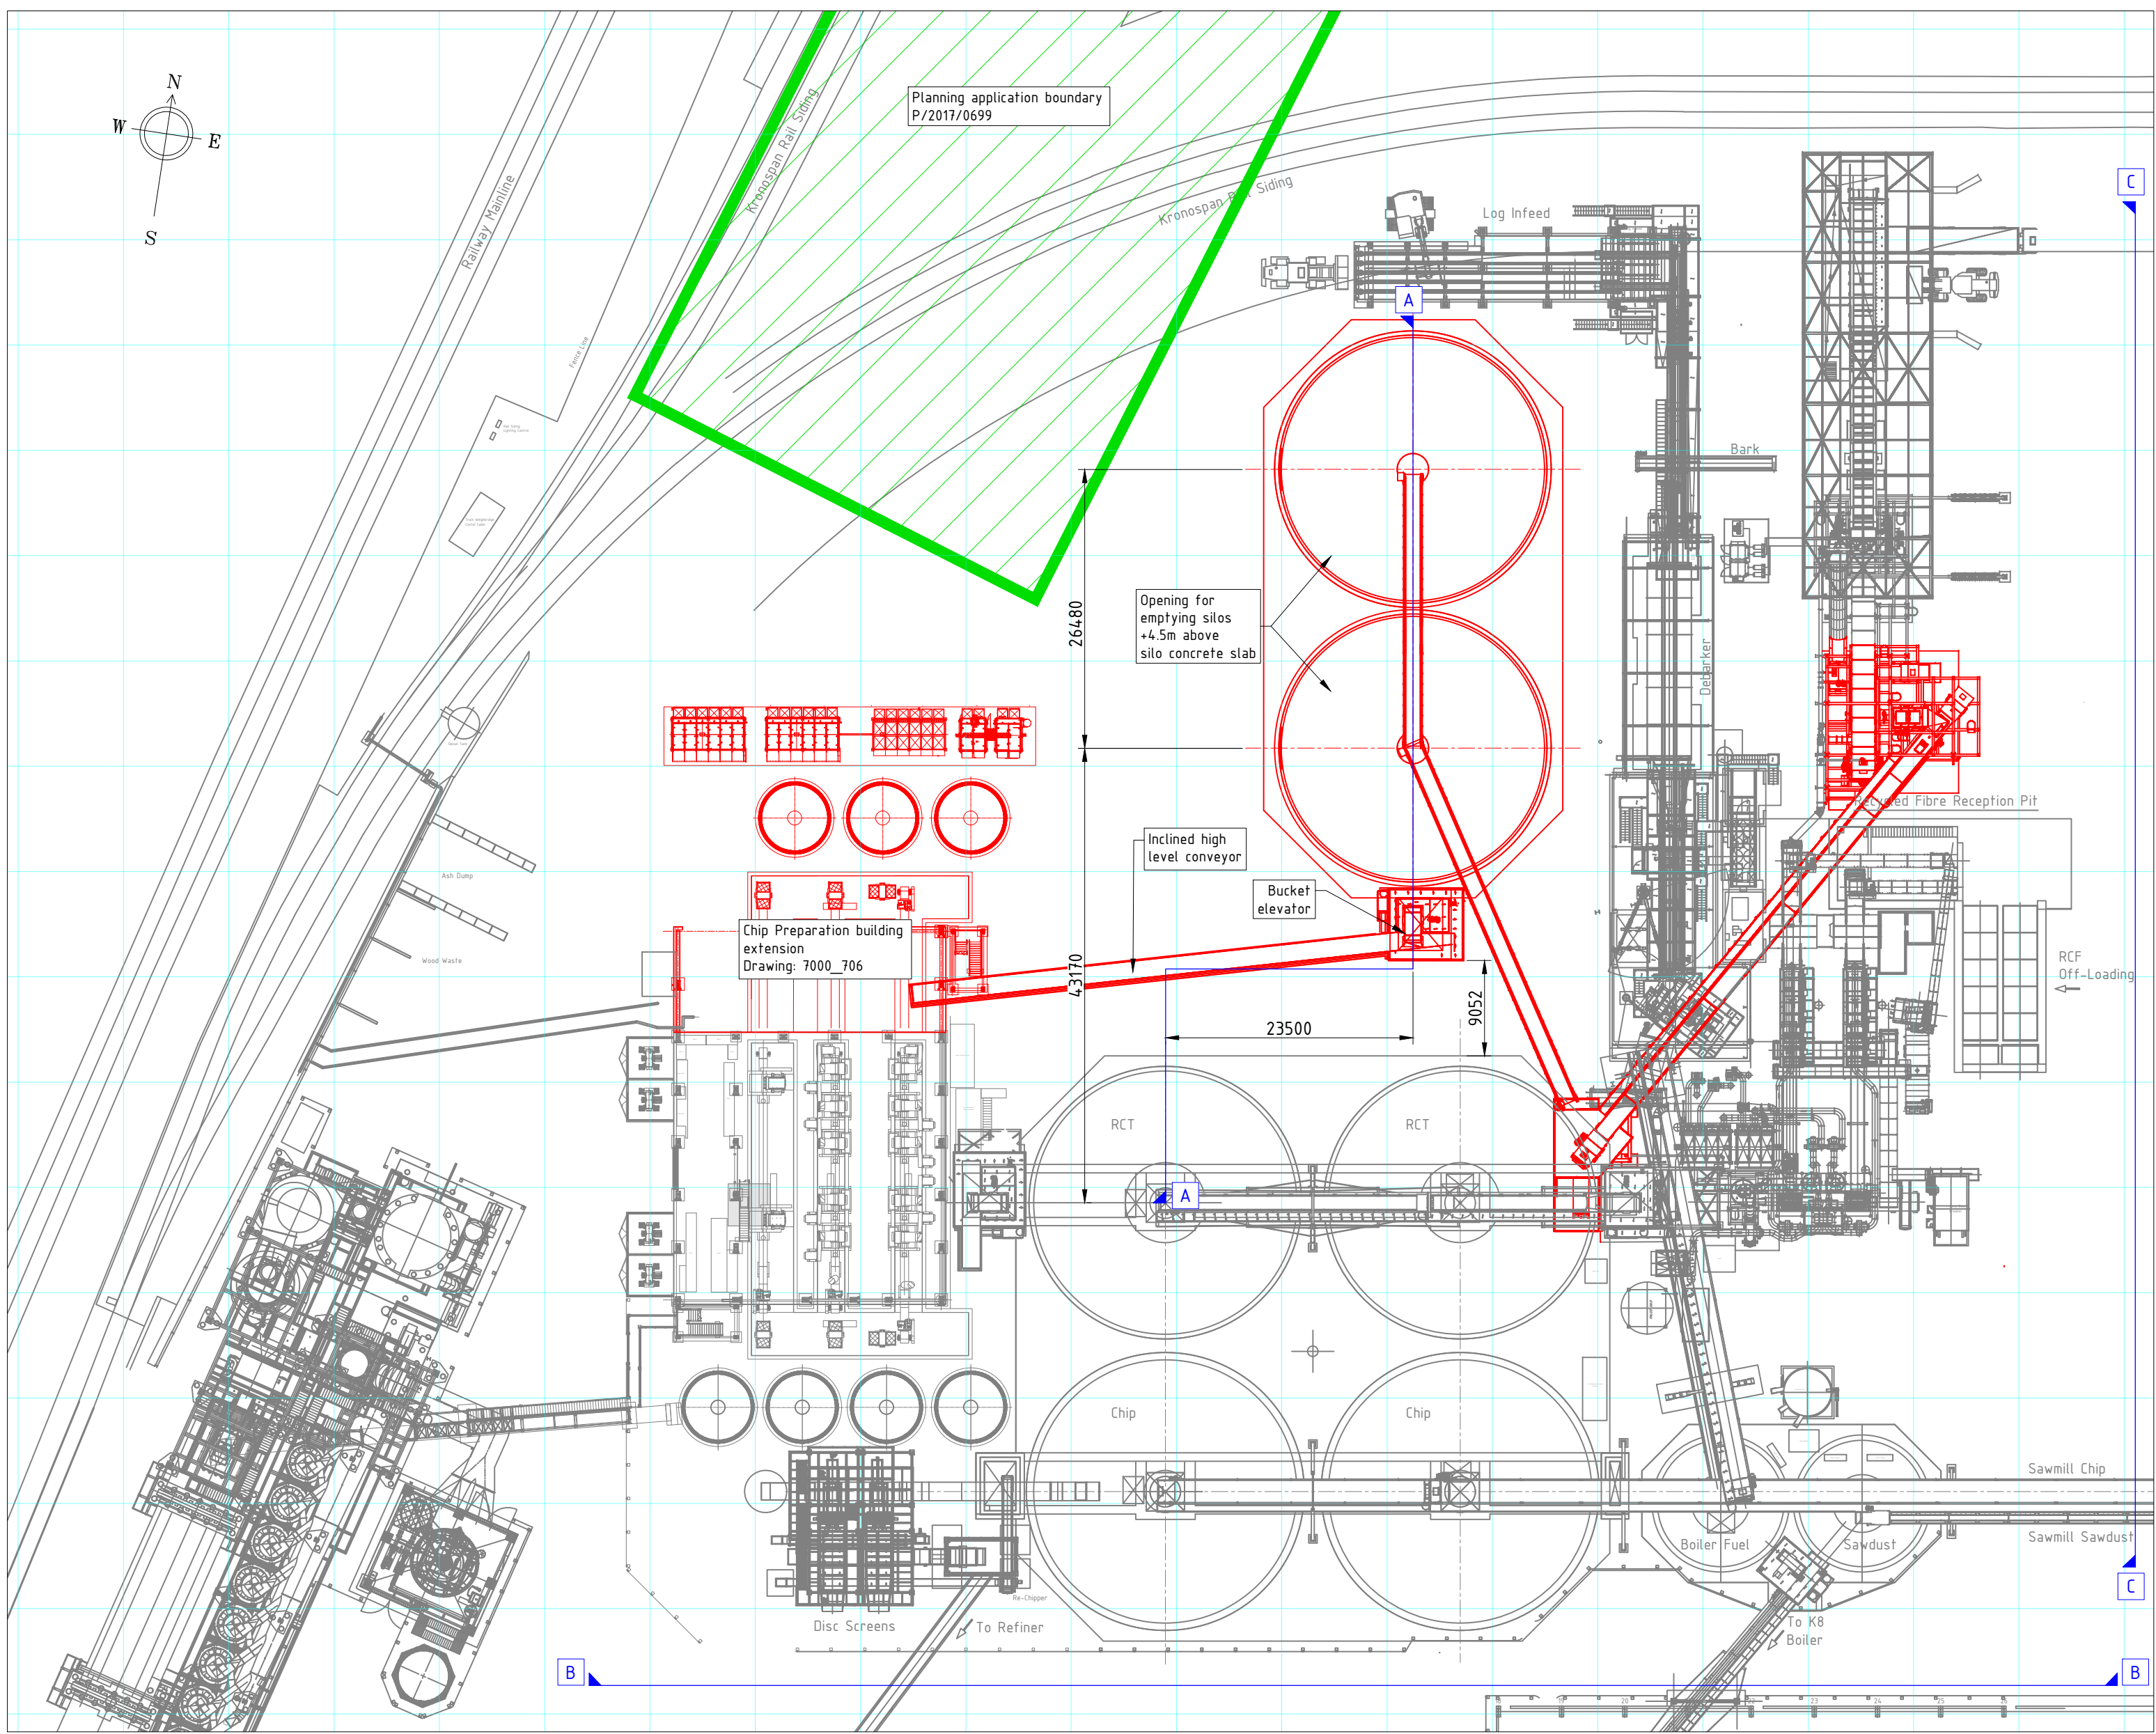


Plan View (Scale = 1500)

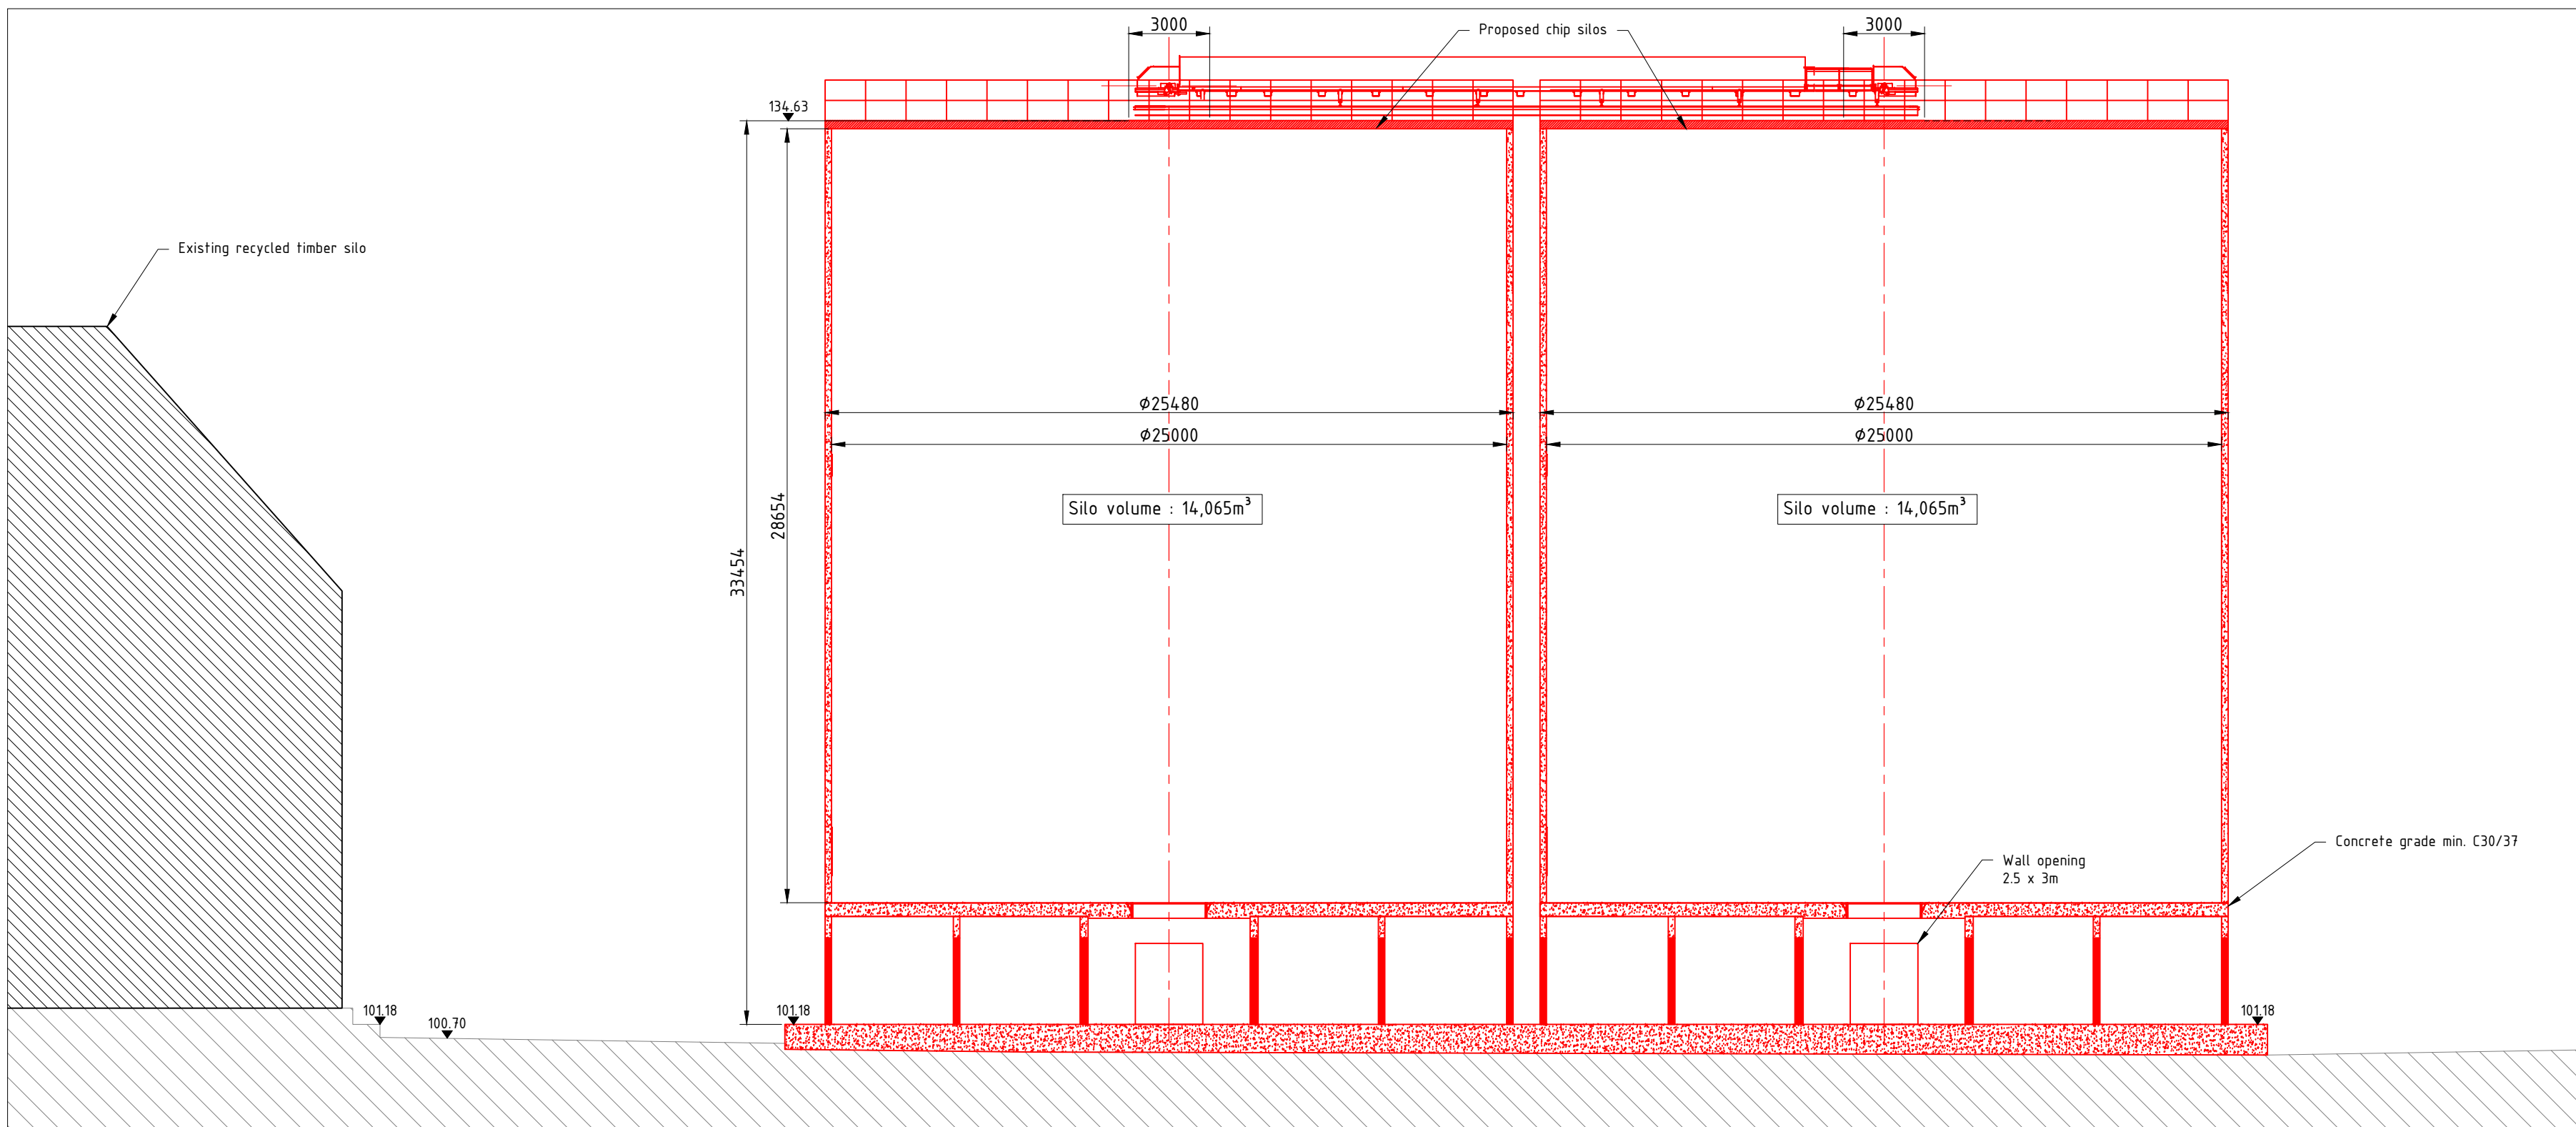


Section A-A Scale = 1:200

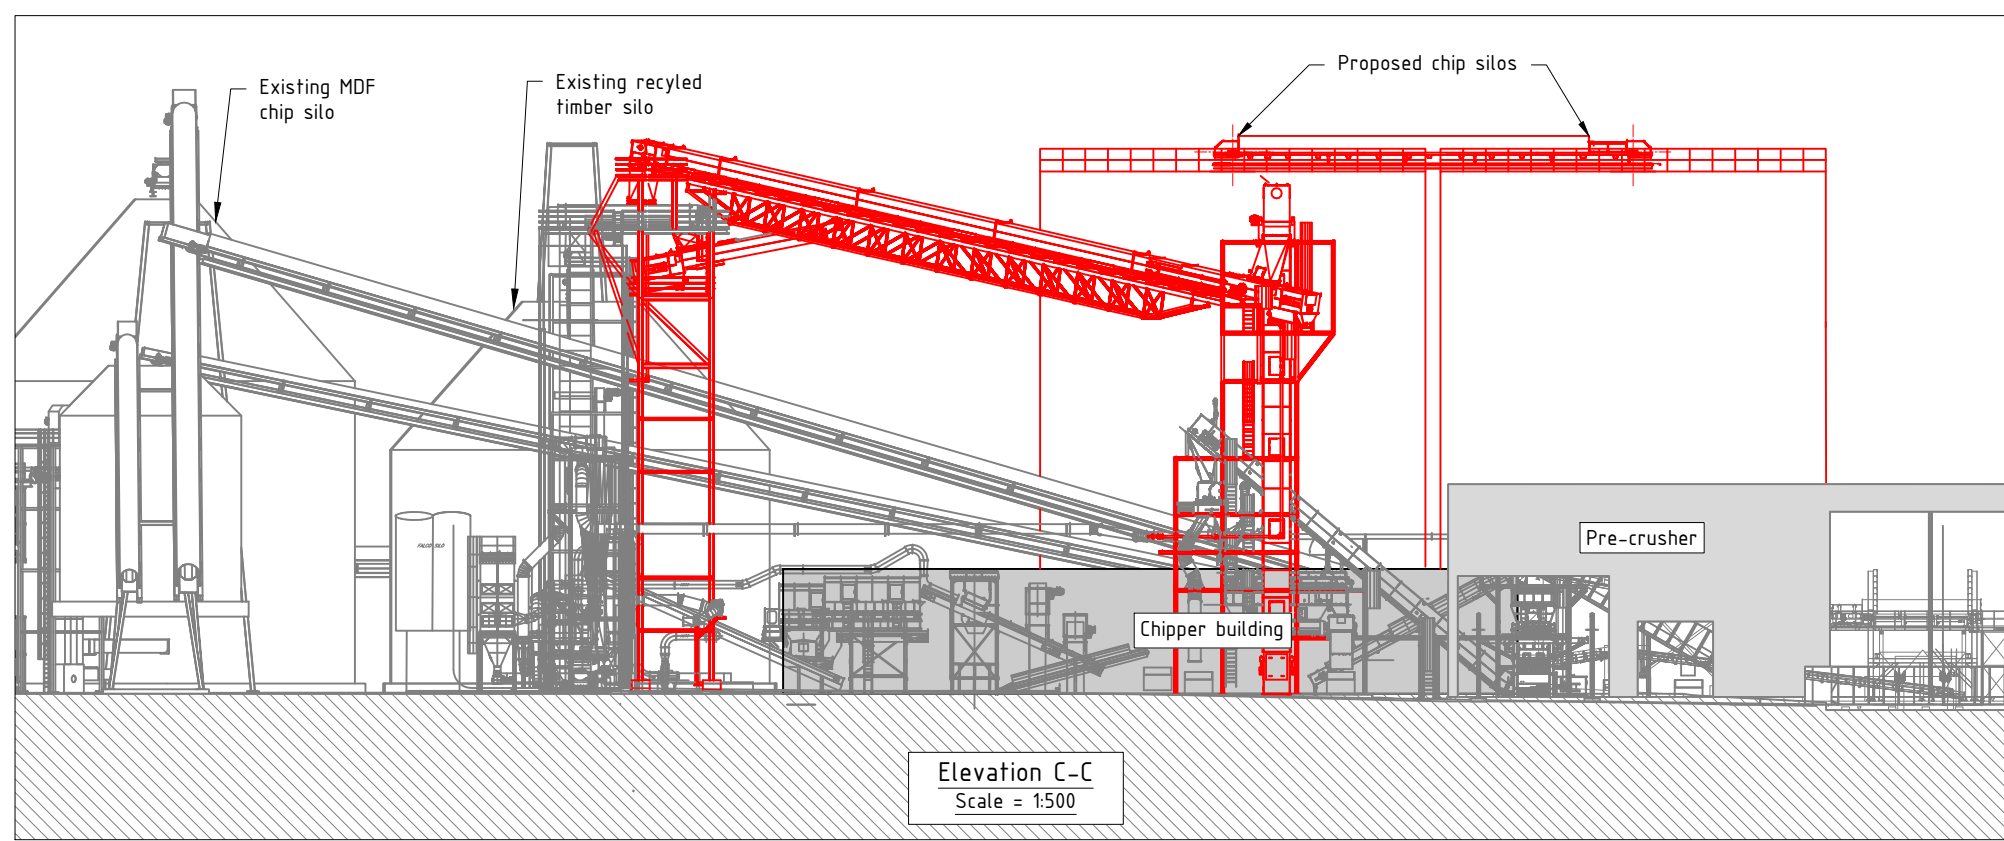

Elevation C-C
Scale = 1500

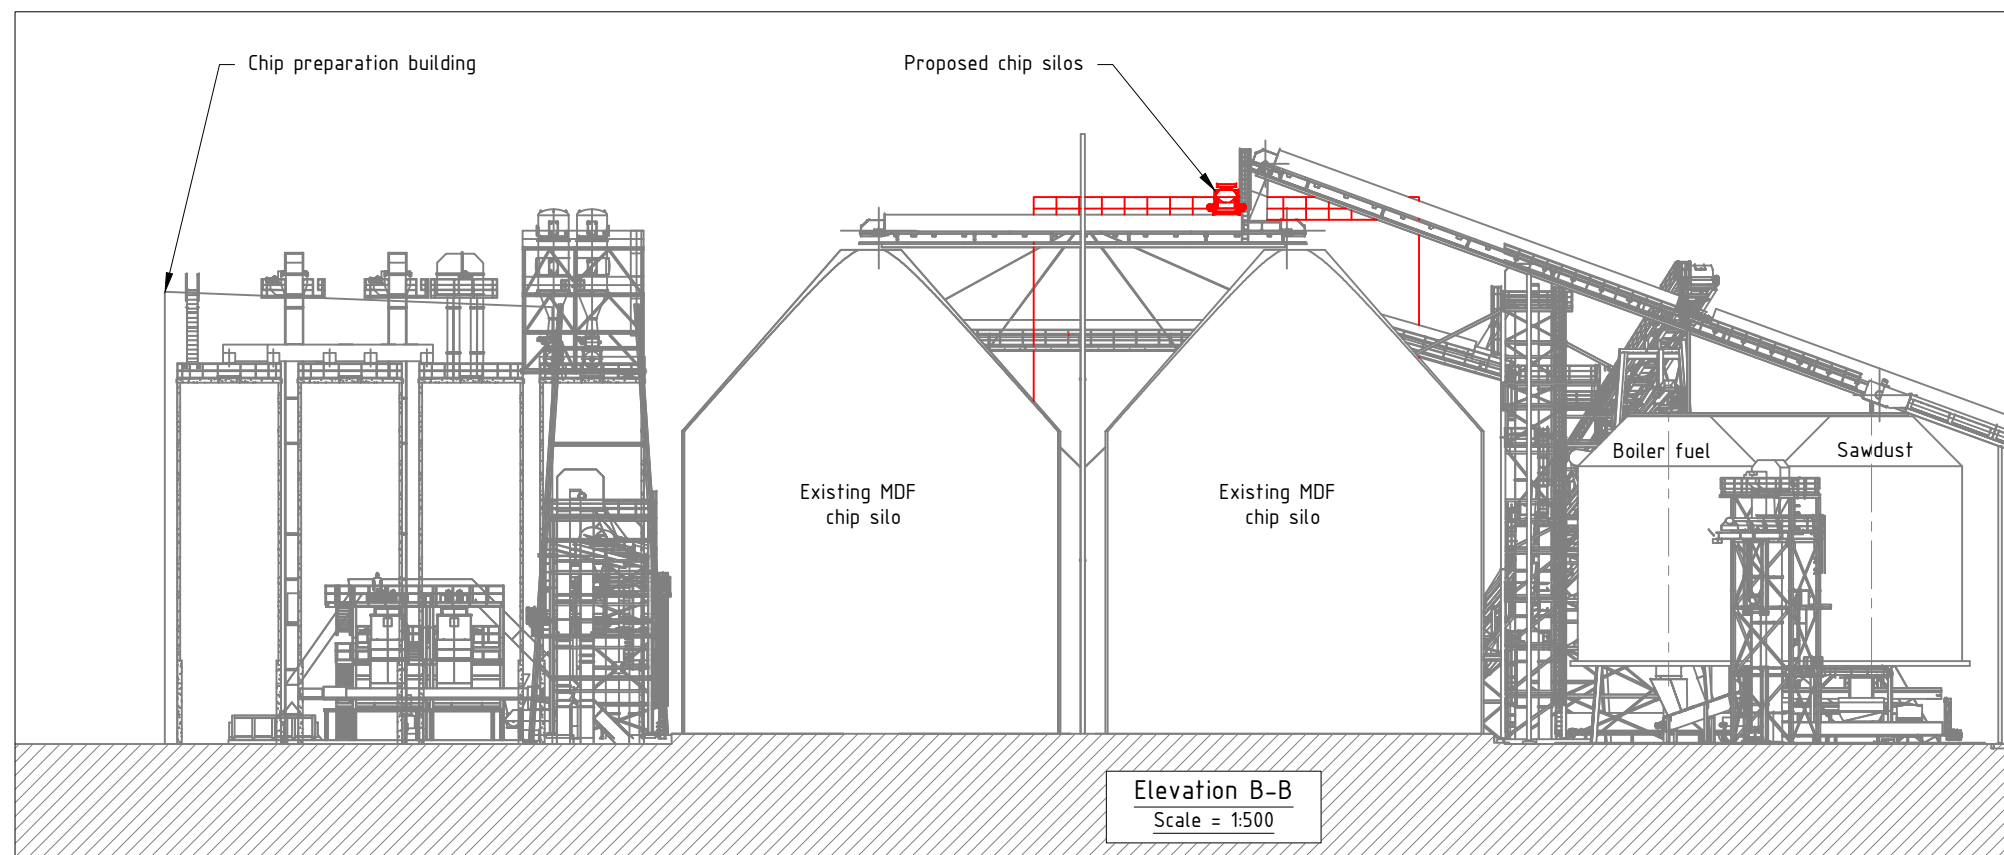

Elevation B-B
Scale = 1500

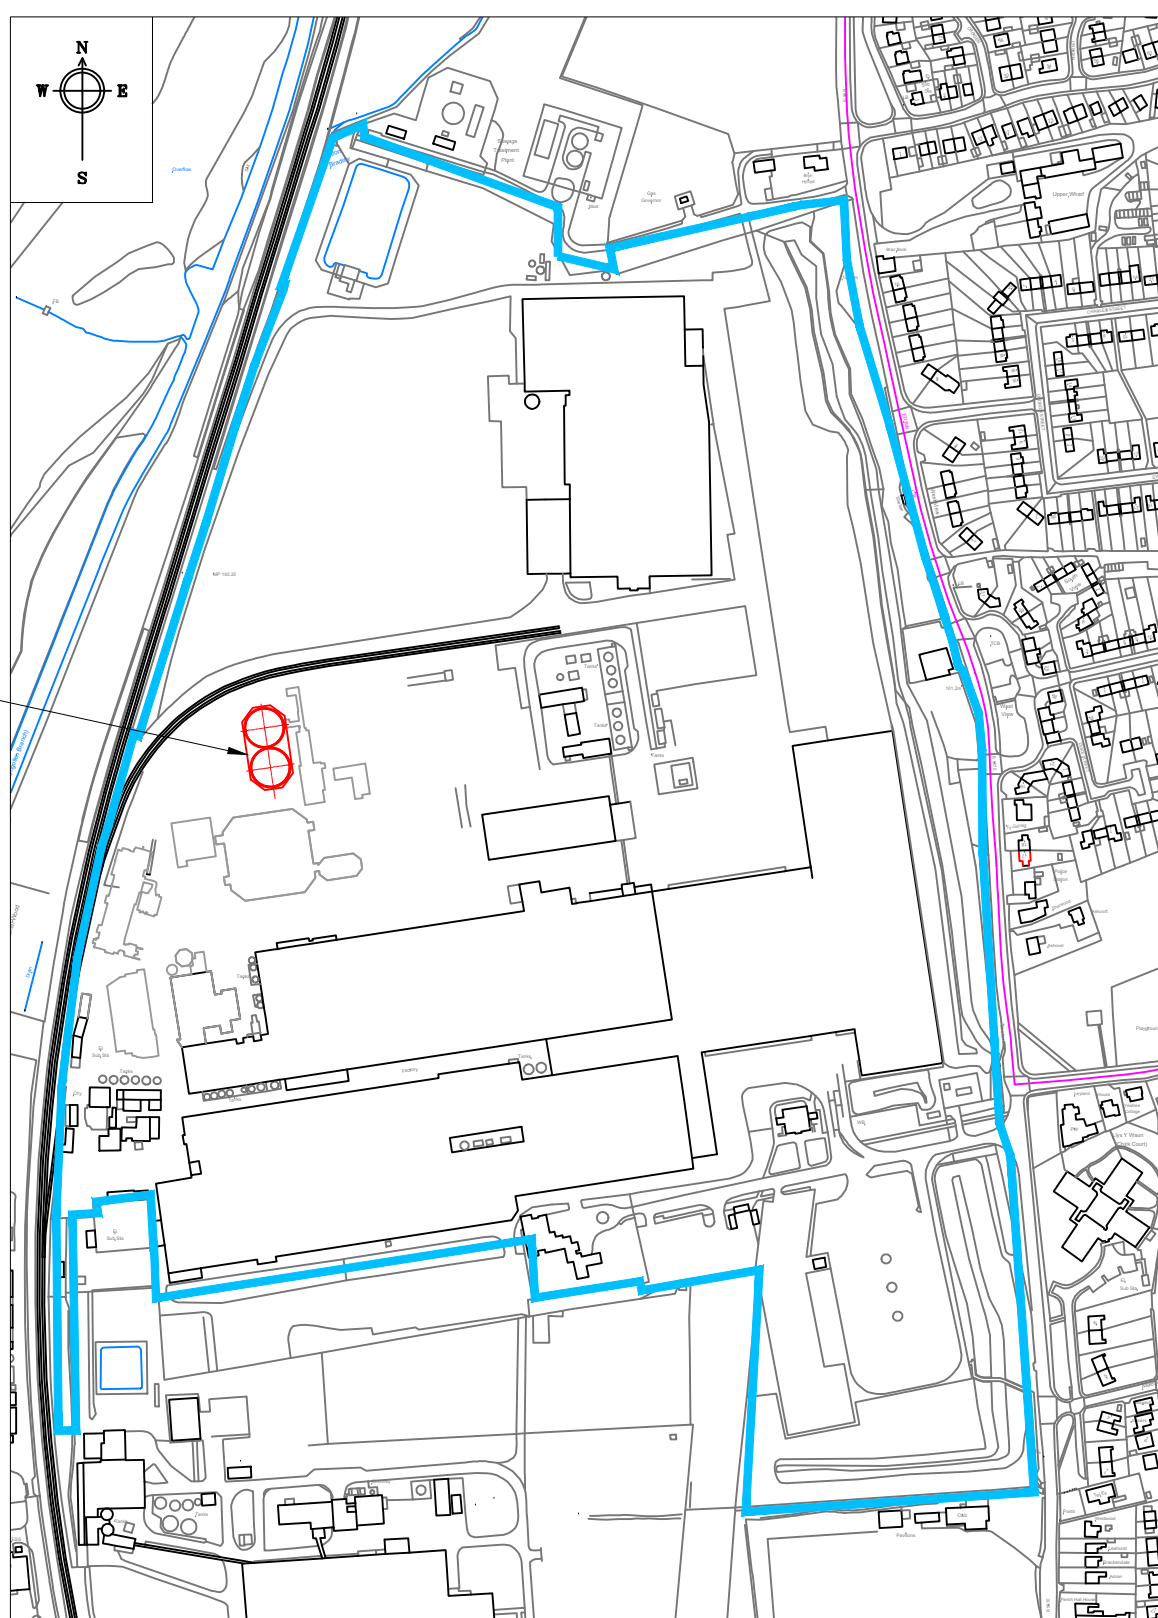

Elevation B-B
Scale = 1500

Notes:
Volume of silo (individual) : 14,065m³
Area of silo foundation & bucket elevator : 1,466m²
For chip preparation building extension details see drawing 7000_706.

D	Bucket elevator	29.06.2022	A.Hilditch
C	Silos changed to flat top	25.03.2022	A.Hilditch
B	Conveyors	24.02.2022	A.Hilditch
A	Site positioning & conveyors	23.02.2022	A.Hilditch
Index	Modification	Date	Name
Status	Date	Name	Size
Project leader	15.06.2021	M.Tilcombe	A1
Drawn	15.06.2021	A.Hilditch	origin
Checked			
Project number			Project name
Description	Logyard Raw Material Storage Silos		
Drawing number	9000_88		
Index	D		
Sheet/Number	1/1		