



Hedgehog route through fence

Retaining wall.
Refer to Architects drawing for further details

Timber Fence.
Refer to Architects drawing for further details

Opportunity to introduce wildflower planting along the hedge and fence boundaries.

Approx 26m Mixed Native Hedge.
Refer to planting schedule for further details on species.

Hedgehog route
Gap in hedgerow and fence to allow hedgehog route.


Existing Trees
Eucalyptus.

Proposed Trees
Refer to planting schedule for further details on species.



Bug hotel or similar

Bug hotel / insect house to attract an array of species.

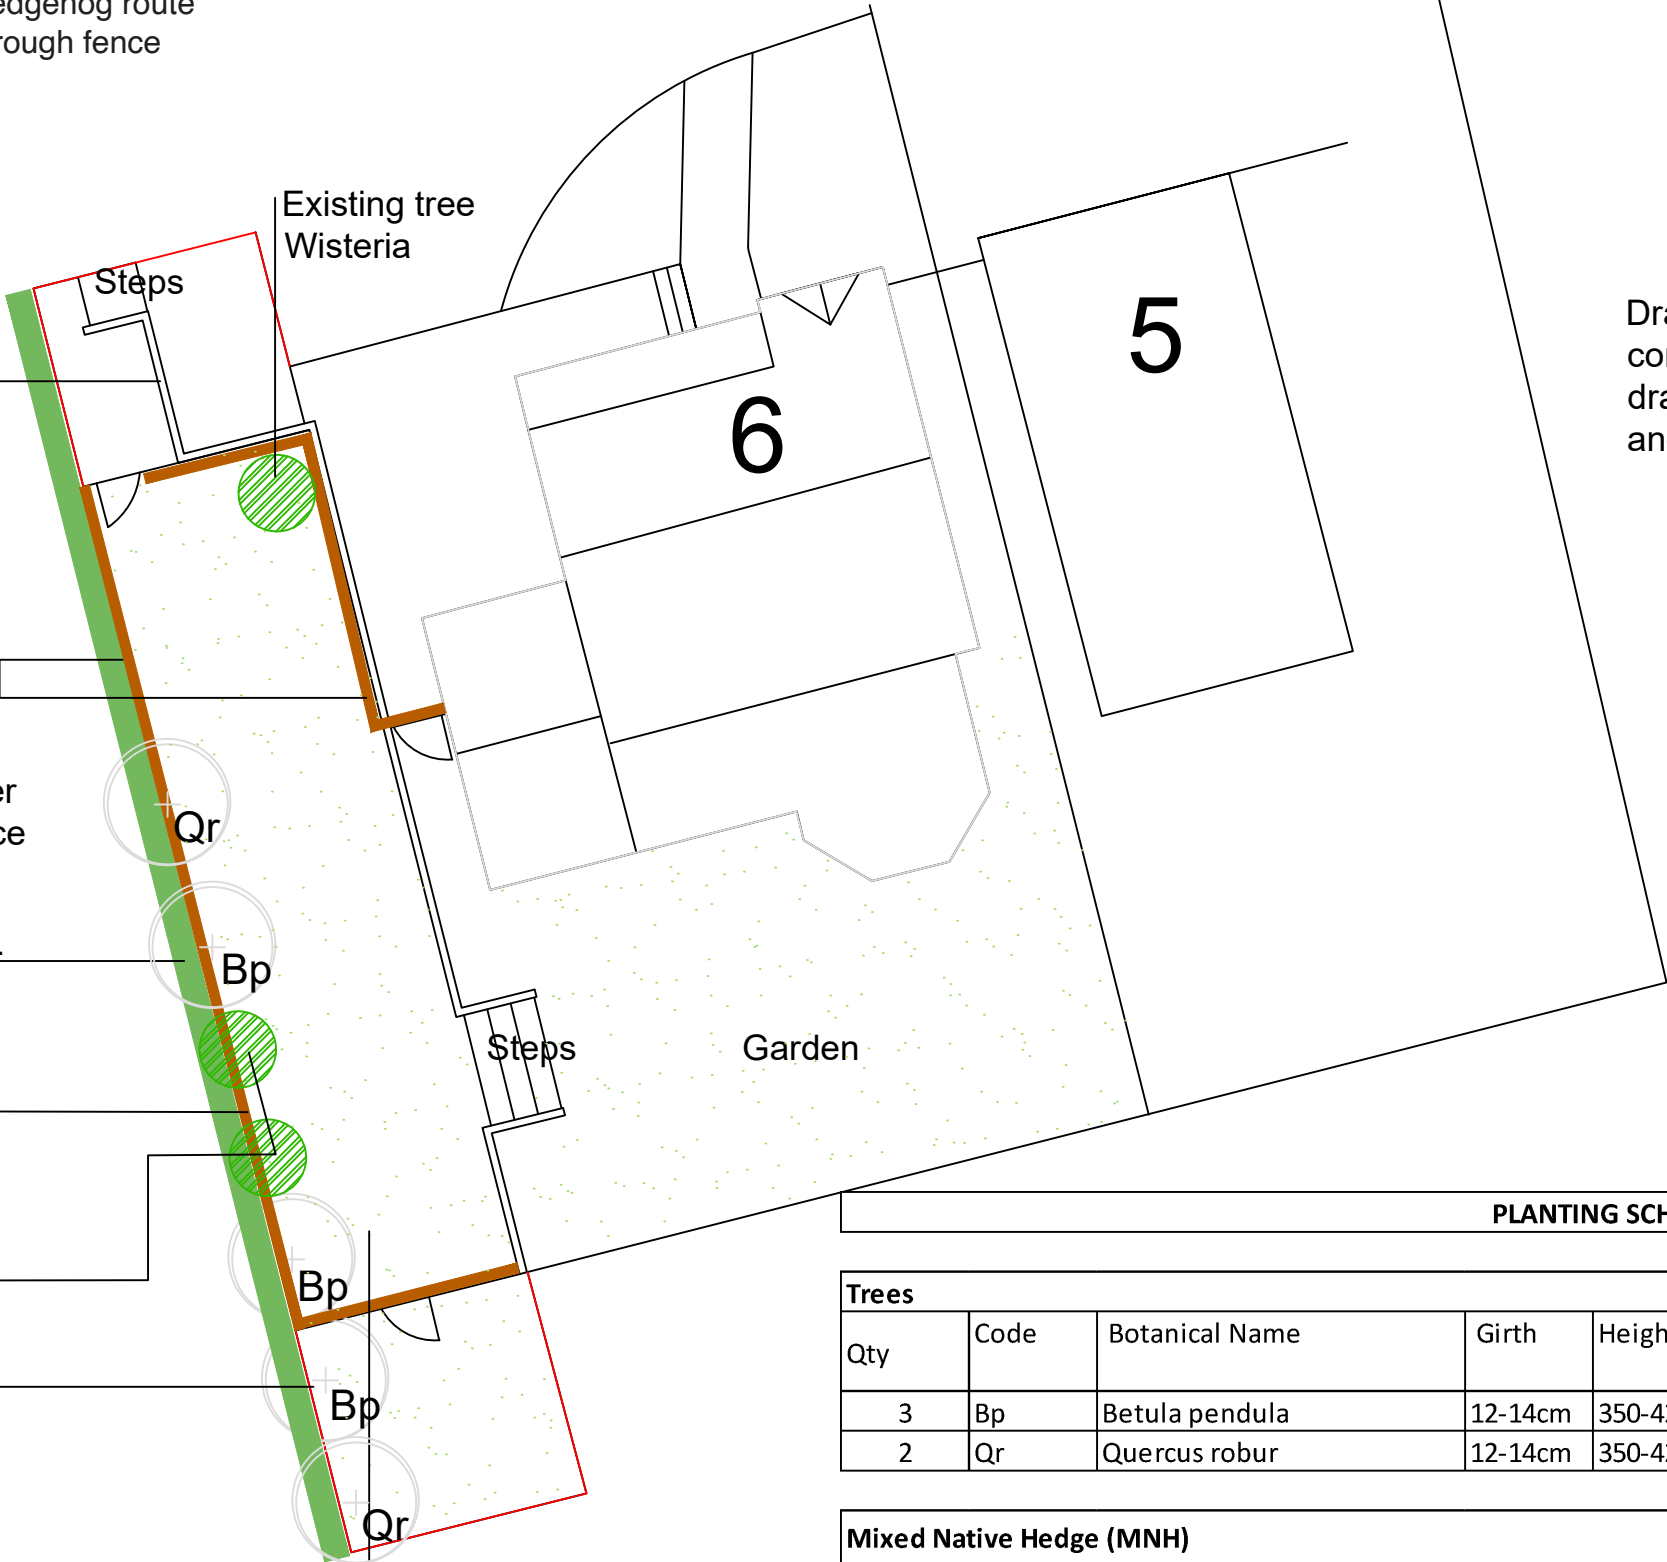

Drawing to be read in conjunction with Architects drawings with regards to layout and boundary treatments

SCALE: 1:150@A3

PLANTING SCHEDULE

Trees					
Qty	Code	Botanical Name	Girth	Height cm	Specification
3	Bp	Betula pendula	12-14cm	350-425	RB; 3x; Extra Heavy Standard; clear stem 200cm
2	Qr	Quercus robur	12-14cm	350-423	RB; 3x; Extra Heavy Standard; clear stem 200cm

Mixed Native Hedge (MNH)						
Total length: 26m (planted in double staggered rows)						
%Mix	Qty	Botanical Name	Size in cm	Root Condition	Density / Spacing	Notes
15	20	Acer Campestre	60-90	B	5/m	1+1; Transplant
5	7	Cornus sanguinea	60-90	B	5/m	1+1; Transplant
15	20	Corylus avellana	60-90	B	5/m	1+1; Transplant
45	59	Crataegus monogyna	60-90	B	5/m	1+1; Transplant
10	13	Ilex aquifolium	60-90	B	5/m	1+1; Transplant
10	13	Prunus spinosa	60-90	B	5/m	1+1; Transplant

