






NOTES
Do not scale, all figured dimensions in mm and to be checked on site.
Copyright of the design and / or drawings remains solely with ke-design.
This drawing does not form part of a contract and is subject to change at developer's discretion.

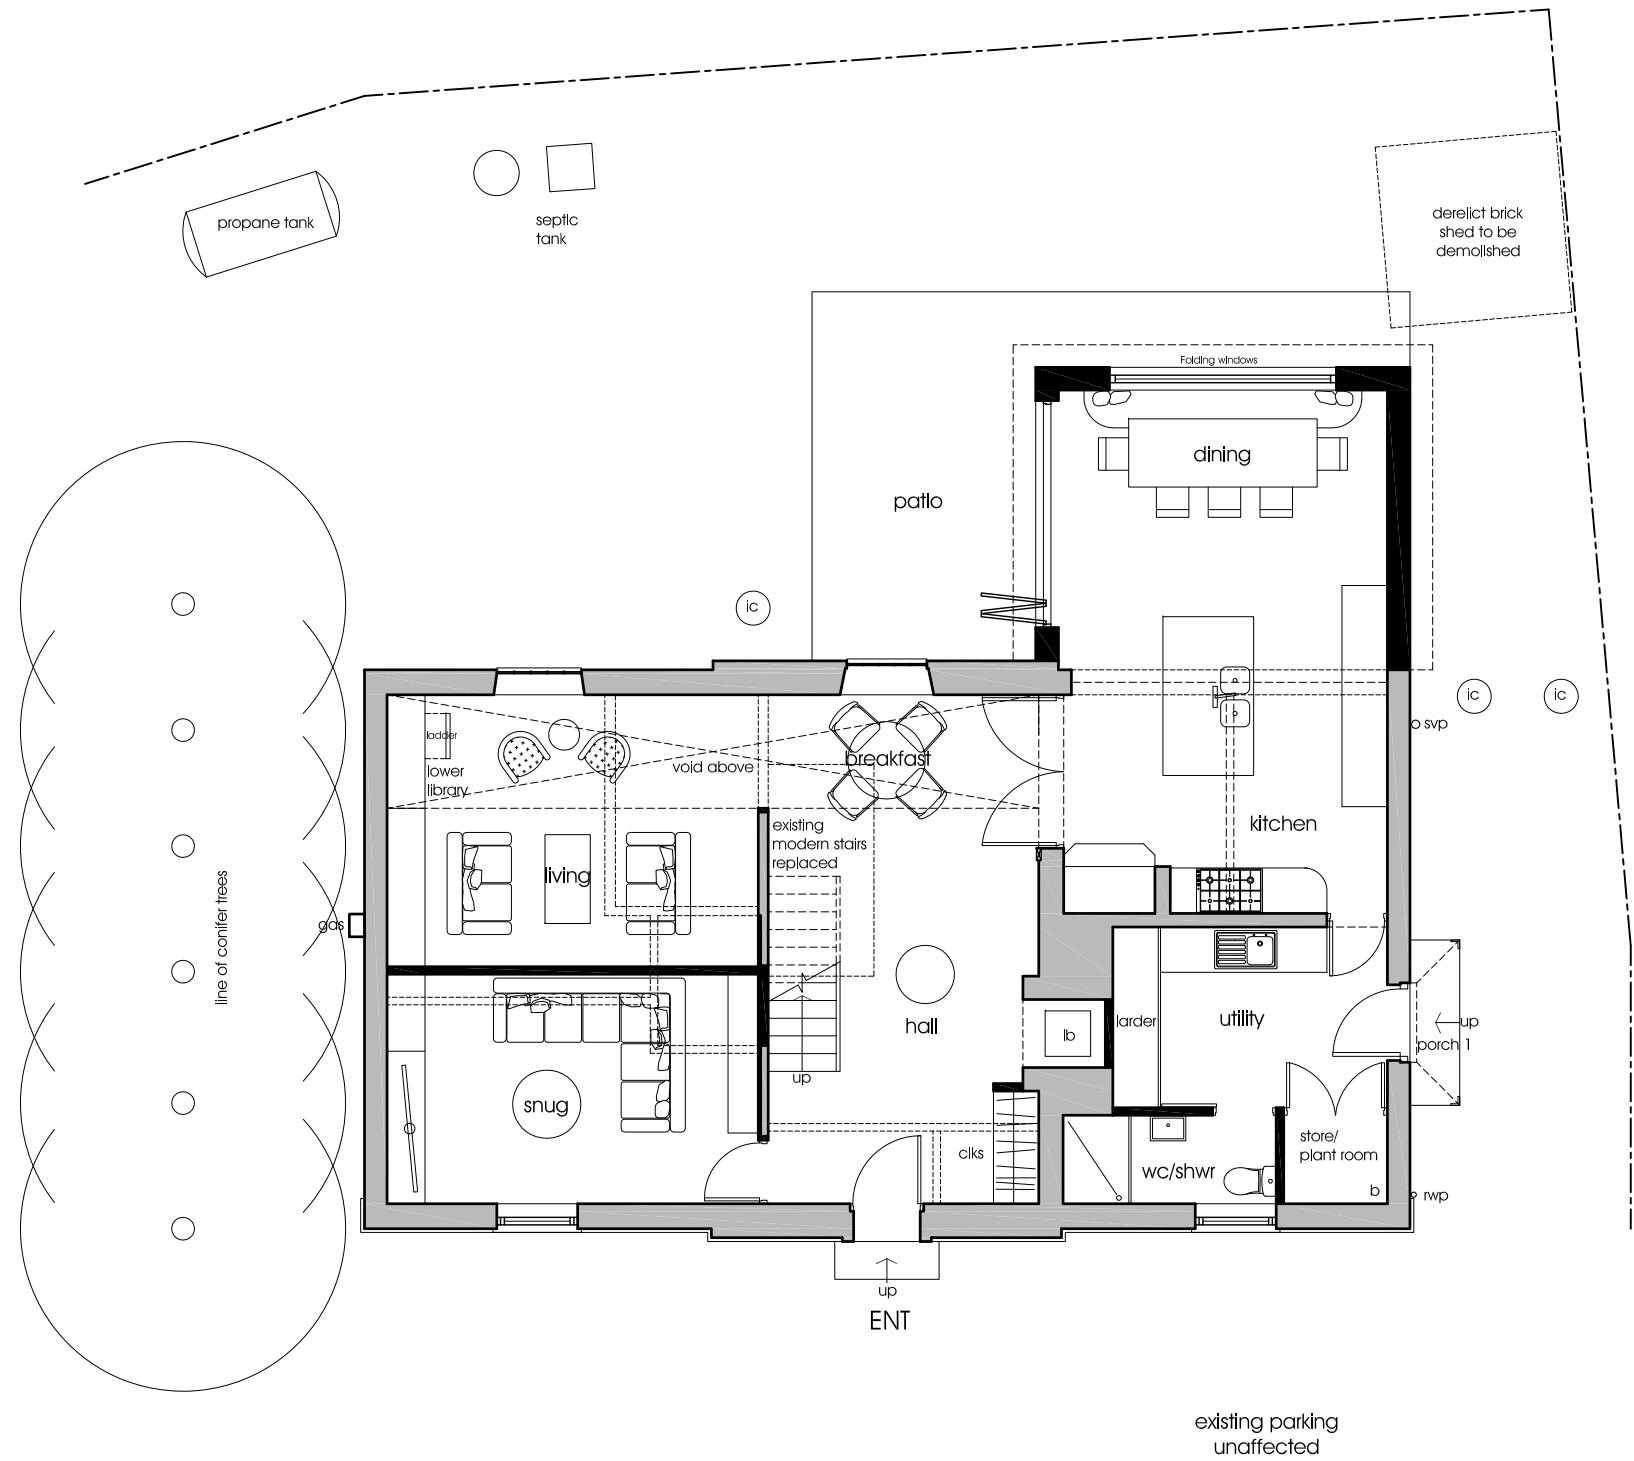

ground floor

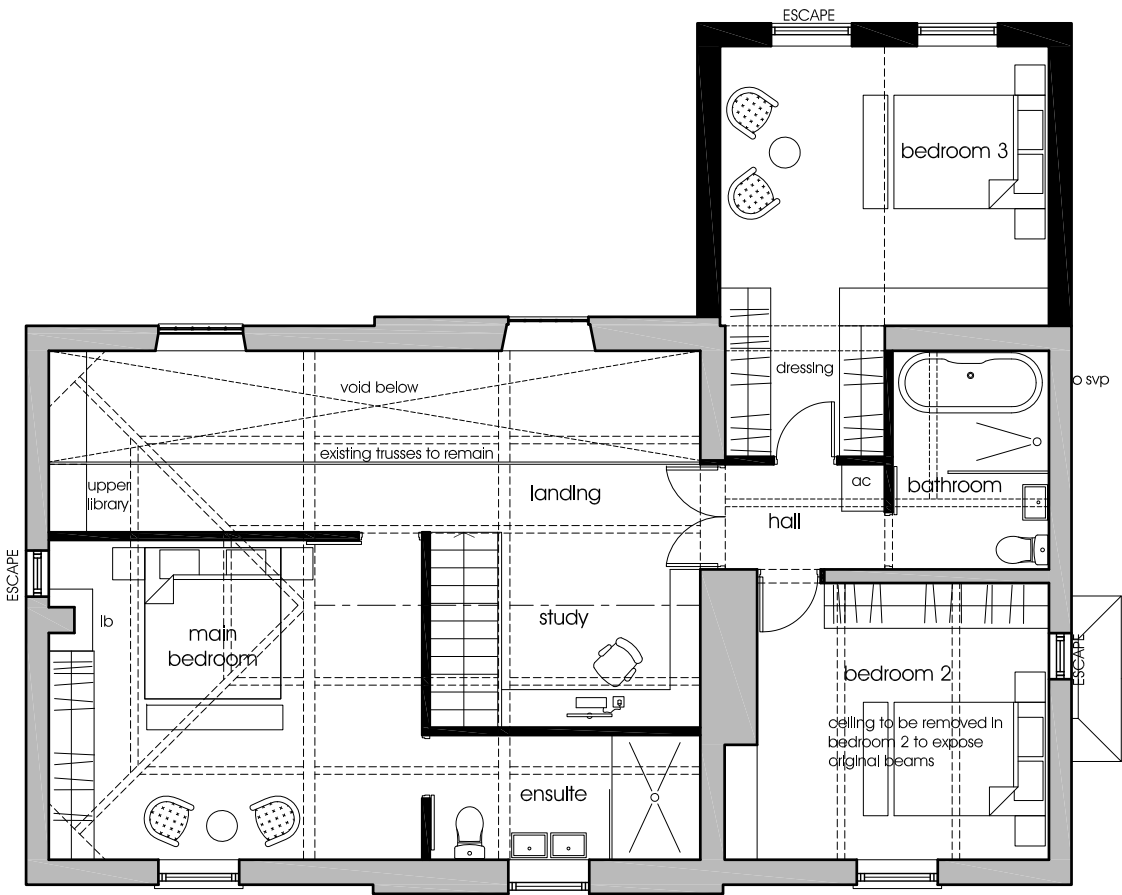

first floor

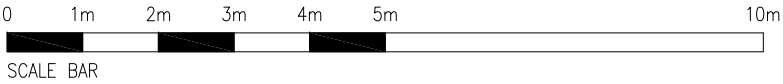

rev.	description	date	by
status.	Planning		



Unit 7, Henry Close
Battlefield Enterprise Park
Battlefield
Shrewsbury
Shropshire SY1 3TJ

The Studio,
3 William Felton Mews
Salop Road,
Oswestry
Shropshire SY11 2RQ

E: info@ke-design.co.uk www.ke-design.co.uk T: 01743 298080 T: 01691 656964

client
Mr & Mrs Grootveld

project.
Chapel House, The Chequer, Bronington, Whitchurch, SY13 2JQ

drawing
Proposed Plans

scale	date	drawn
1:100 @A3	25/01/23	HRM
drwg no		rev
2205-MA(00)0005		—